Ymgynghoriaeth **GWYNEDD** Consultancy

YGC

Gweilliannau Trafnidiaeth Llanbedr - WelTAG Dau
Llanbedr Transport Improvements - WelTAG Two

Gweithio gyda / Working with:

Cyngor Gwynedd · wsp · Llywodraeth Cymru Welsh Government

ALLWEDD KEY

- ARWYDDION PRESENNOL I'W CAEL EI TYNNU — EXISTING SIGNS TO BE REMOVED
- PARCIO BEICIAU A CHWPWRDD CLO I DDARPARU PARSELI YN DDIOGEL — CYCLE PARKING AND SECURE DELIVERY LOCKERS
- MARCIAU BLWCH MELYN — YELLOW BOX MARKINGS
- GWELLIANNAU CANFOD FORDD A/NEU FYRDDAU YMADAEL GWASANAETHAU TRAFNIDIAETH GYHOEDDUS — WAYFINDING IMPROVEMENTS AND/OR PUBLIC TRANSPORT SERVICES DEPARTURE BOARDS.
- GWELLIANNAU GOLEUADAU STRYD — IMPROVED STREET LIGHTING
- LLEOLIADAU GOLEUADAU TRAFFIG AR GYFER PONT AFON ARTRO — AFON ARTRO BRIDGE TRAFFIC LIGHT POSITIONS
- CYFYNGIADAU PARCIO YCHWANEGOL — ADDITIONAL PARKING RESTRICTIONS
- GWELLIANNAU TEITHIO LLESOL I LWYBRAU TROED — ACTIVE TRAVEL IMPROVEMENTS FOOTWAY OR SHARED USE PROVISIONS
- SAFLE BWS GOGLEDDOL — NORTHBOUND BUS STOP (A496)
- FFORDD DDI-DDOSBARTH GYDA CROESFAN WEDI GODI — UNNAMED ROAD - RAISED PEDESTRIAN CROSSING
- LLWYBR TEITHIO LLESOL - BRYN DEILIOG I YSGOL GYNRADD LLANBEDR — ACTIVE TRAVEL ROUTE BRYN DEILIOG TO LLANBEDR PRIMARY SCHOOL
- LLWYBR TEITHIO LLESOL - PENTREF LLANBEDR I FAES CARAFANAU Y FELIN — ACTIVE TRAVEL ROUTE - LLANBEDR VILLAGE TO THE MILL CARAVAN PARK
- GWELLIANNAU I LWYBRAU DROED PRESENNOL — EXISTING FOOTWAY IMPROVEMENTS
- ARWYDDION CROESO I LANBEDR A GWELLA ARWYDDION PARTH CYHOEDDUS — LLANBEDR VILLAGE WELCOME SIGNAGE AND PUBLIC REALM IMPROVEMENTS
- LLWYBR BEICIO GENEDLAETHOL 8 YN CAEL EI AILGYFEIRIO — NATIONAL CYCLE ROUTE 8 (NCR) DIVERSION

NOTES

LLWYBR BEICIO CENEDLAETHOL 8 (NCR 8) YN CAEL EI AIL-LWYBRO AR HYD YR LLWYBR TEITHIO LLESOL ARFAETHEDIG

AR GYFER HOLL WELLIANNAU ARFAETHEDIG I PENTREF LLANBEDR PLIS CYFEIRIWCH AT OPSIYNAU 1 - 6

SYLWCH FOD YNA RAI LLEOLIADAU LLE MAE MESURAU PENODOL YN RHYNGWEITHIO A'I GILYDD FEL RHAN O'R UN OPSIWN. RHODDIR YSTYRIAETH BELLACH I HYN YN DILYN Y CYFNOD YMGYSYLLU CYHOEDDUS

NATIONAL CYCLE ROUTE 8 (NCR) 8 RE-ROUTED VIA THE PROPOSED ACTIVE TRAVEL ROUTE BETWEEN LLANBEDR PRIMARY SCHOOL AND BRYN DEILIOG.

FOR ALL IMPROVEMENTS PROPOSED WITHIN LLANBEDR VILLAGE, PLEASE REFER TO OPTIONS 1 - 6

PLEASE NOTE THAT THERE ARE SOME LOCATIONS WHERE SPECIFIC MEASURES INTERACT WITH EACH OTHER AS PART OF THE SAME OPTION. FURTHER CONSIDERATION OF THIS WILL BE UNDERTAKEN FOLLOWING THE PUBLIC ENGAGEMENT PERIOD

G/N

YSGOL GYNRADD LLANBEDR PRIMARY SCHOOL

LLWYBR TEITHIO LLESOL YN YMESTYN TUAG AT MAES CARAFANAU Y FELIN
ACTIVE TRAVEL ROUTE CONTINUES TO THE MILL CARAVAN PARK.

FFORDD DDI-DDOSBARTH GYDA CROESFAN WEDI GODI

UNNAMED ROAD NEW RAISED PEDESTRIAN CROSSING.

LLWYBR TEITHIO LLESOL - BRYN DEILIOG I YSGOL GYNRADD LLANBEDR


ACTIVE TRAVEL ROUTE - BRYN DEILIOG TO LLANBEDR PRIMARY SCHOOL

GWELLIANNAU I LWYBRAU DROED PRESENNOL

EXISTING FOOTWAY IMPROVEMENTS

LLANBEDR

PARCIO BEICIAU A CHWPWRDD CLO I DDARPARU PARSELI YN DDIOGEL
CYCLE PARKING AND SECURE DELIVERY LOCKERS

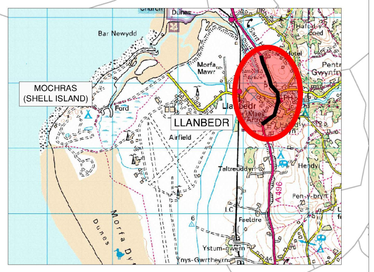


AFON ARTRO

GOSOD ARWYDD SY'N CAEL EI YSGOGI GAN GERBYD, AR GYFER TRAFFIG SY'N TEITHIO TUA'R DE
INSTALL VEHICLE ACTIVATED SIGN FOR SOUTHBOUND TRAFFIC



GOSOD ARWYDD SY'N CAEL EI YSGOGI GAN GERBYD, AR GYFER TRAFFIG SY'N TEITHIO TUA'R GOGLEDD
INSTALL VEHICLE ACTIVATED SIGN FOR NORTHBOUND TRAFFIC

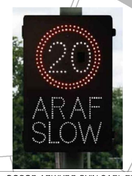

FFORDD SIROL, GOSGARTH A TUAG AT MOCHRAS CLASS 3 COUNTY ROAD TOWARDS SHELL ISLAND

GOLEUADAU TRAFFIG I PONT AFON ARTRO
BRIDGE TRAFFIC SIGNALS

BRYN DEILIOG

GWELLA GOLEUADAU STRYD
IMPROVED STREET LIGHTING

YCHWANEGU CYFYNGIADAU PARCIO YCHWANEGOL SEF DIM AROS AR UNRHYW ADEG
ADDITIONAL PARKING RESTRICTIONS
NEW NO WAITING AT ANY TIME PARKING RESTRICTION

OPSIYNAU AROSFAN BWS TUA'R GOGLEDD YR A496
A496 NORTHBOUND BUS STOP OPTIONS (SOUTH OF AFON ARTRO)

YCHWANEGU CYFYNGIADAU PARCIO YCHWANEGOL SEF DIM AROS AR UNRHYW ADEG
ADDITIONAL PARKING RESTRICTIONS
NEW NO WAITING AT ANY TIME PARKING RESTRICTION

GWESTY HAFAN ARTRO HOTEL

SARN HIR

MOCHRAS ROAD ADDITIONAL PARKING RESTRICTIONS

MANNAU PARCIO DYNODEDIG

ARWYDDION PARCIO CEIR SARN LLANW
TIDAL CAUSEWAY CAR PARKING SIGNAGE

YCHWANEGU CYFYNGIADAU PARCIO YCHWANEGOL SEF DIM AROS AR UNRHYW ADEG
ADDITIONAL PARKING RESTRICTIONS
NEW NO WAITING AT ANY TIME PARKING RESTRICTION

MAES ARTRO



A496 TUAG AT HARLECH
A496 TOWARDS HARLECH

ARWYDD CROESO I PENTREF LLANBEDR
VILLAGE WELCOME SIGNAGE



ARWYDD CROESO I PENTREF LLANBEDR
VILLAGE WELCOME SIGNAGE

A496 TUAG AT ABERMAW
A496 TOWARDS BARMOUTH

20 — 40

TERFYN 20MPH PRESENNOL I AROS. AILNEWID Y TERFYN CYFLYMDER CENEDLAETHOL I 40MYA
EXISTING 20MPH TO REMAIN CHANGE NATIONAL SPEED LIMIT TO 40MPH

40

ESTYNIAD TERFYN CYLYMDER 40MYA AT LLANFAIR 1.4KM I'R GOGLEDD
40MPH SPEED LIMIT EXTENDS TO LLANFAIR 1.4Km NORTH

LLWYBR TEITHIO LLESOL YN YMESTYN TUAG AT YR LLWYBR CYD-DDEFNYDDIO PRESENNOL YM MHENSARN 200m I'R GOGLEDD.
ACTIVE TRAVEL ROUTE EXTENDS TO EXISTING SHARED USE PATH IN PENSARN 200m TO THE NORTH.

YCHWANEGU CYFYNGIADAU PARCIO YCHWANEGOL SEF DIM AROS AR UNRHYW ADEG
ADDITIONAL PARKING RESTRICTIONS
NEW NO WAITING AT ANY TIME PARKING RESTRICTION

FFORDD SIROL, GOSGARTH A TUAG AT MOCHRAS CLASS 3 COUNTY ROAD TOWARDS SHELL ISLAND

ROAD LIABLE TO TIDAL FLOODING AHEAD

FFORDD SY'N AGORED I LLIFOGYDD LLANW O'CH BLAEN

ARWYDDION PARCIO CEIR SARN LLANW
TIDAL CAUSEWAY CAR PARKING SIGNAGE

TERFYN CYFLYMDER WEDI'I OSTWNG O 30MYA I 20MYA TUA'R PENTREF
SPEED LIMIT REDUCED FROM 30MPH TO 20MPH TOWARDS VILLAGE.

30 — 20

DECHRAU / DIWEDD TERFYN CYFLYMDER 20MYA NEWYDD TUA'R PENTREF
PROPOSED START / END OF 20MPH SPEED LIMIT TOWARDS VILLAGE.

MAES PARCIO CAR PARK

ARWYDDION PARCIO CEIR SARN LLANW
TIDAL CAUSEWAY CAR PARKING SIGNAGE

RHEILFFORDD ARFORDIR CAMBRIA
CAMBRIAN COAST RAILWAY LINE

GORSAF DRENAU LLANBEDR
LLANBEDR RAILWAY STATION

Seiliwyd ar fap yr Arolwg Ordnans gyda chaniatâd Rheolwr Cwsg ei Mawrhydi.
© Cedwir Hawlfraint y Goron.
Mae dilyniartu heb awdurdod yn torri hawlfreintiau y Goron a gall arwain at erlyniad neu achos sifil.

Based upon the Ordnance Survey mapping with the permission of the Controller of Her Majesty's Stationery Office.
© Crown copyright.
Unauthorised reproduction infringes Crown copyright and may lead to prosecution or civil proceedings.

Cyngor Gwynedd – AC0000821450 – 2025

Gwelliannau Pentref Llanbedr
Llanbedr Village Improvements

Opsiwn 3 - Gwelliannau i Diogelwch, Teithio Llesol, Trafnidiaeth Gyhoeddus a Llif Traffig (Goleuadau Traffig)
(Heb Ffordd Liniaru Cyflymder Isel)

Option 3 - Safety, Active Travel, Public Transport and Traffic Flow Improvements (Signals)
(Without Low - Speed Relief Road)

Cynllun Trosolwg
Overview Plan

12/03/2025 8:44:44 C:\USERS\84PB01\ONEDRIVE - CYNGOR GWYNEDD\12731\CDP - COMPUTER DESIGN PROGRAMS\AUTOCAD\FEILGWAITH DYLUNIO\DEVREN PLAN\CYNRAEDYNOL A MAP OPTION TO 4 NOLLSPR DWYREITHIOLDWG

CYNLLUN ARWYDDION TRAFFIG

TRAFFIC SIGNALS LAYOUT

Ymgynghoriaeth **GWYNEDD** Consultancy

YGC

Gweilliannau Trafnidiaeth Llanbedr - WelTAG Dau
Llanbedr Transport Improvements - WelTAG Two

Gweithio gyda / Working with:


Cyngor Gwynedd | WSP | Llywodraeth Cymru Welsh Government


Seiliwyd ar fap yr Arolwg Ordnans gyda chaniatâd Rheolwr Gwasg ei Mawrhydi.
©Cedwir Hawlfraint y Goron.
Mae atgynhyrchu heb awdurdod yn torri hawlfraint y Goron a gall arwain at erlyniad neu achos sifil.


Based upon the Ordnance Survey mapping with the permission of the Controller of Her Majesty's Stationery Office.
©Crown copyright.
Unauthorised reproduction infringes Crown copyright and may lead to prosecution or civil proceedings.
Cyngor Gwynedd — AC0000821460 — 2025

G/N


A496 Pont Afon Artro - Goleuadau Traffig
Graddfa: 1:250
A496 Afon Artro Bridge - Traffic Signals
Scale 1:250

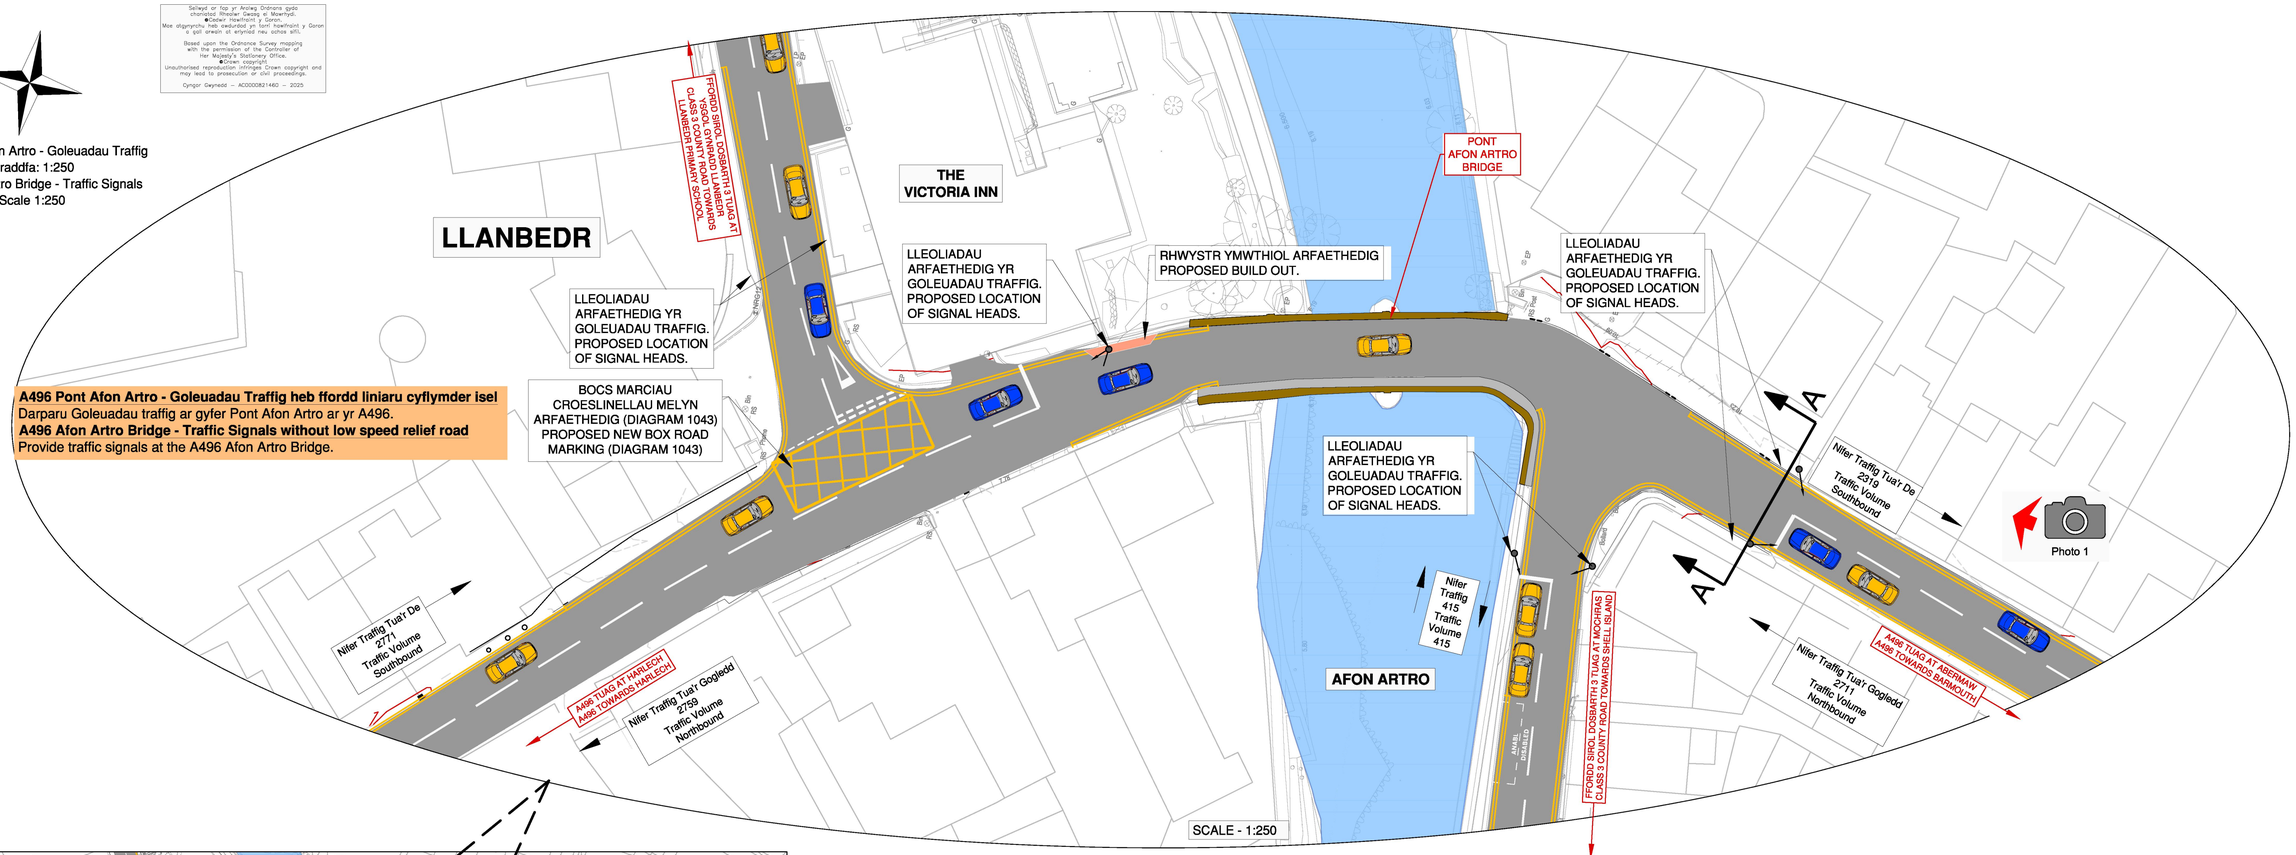

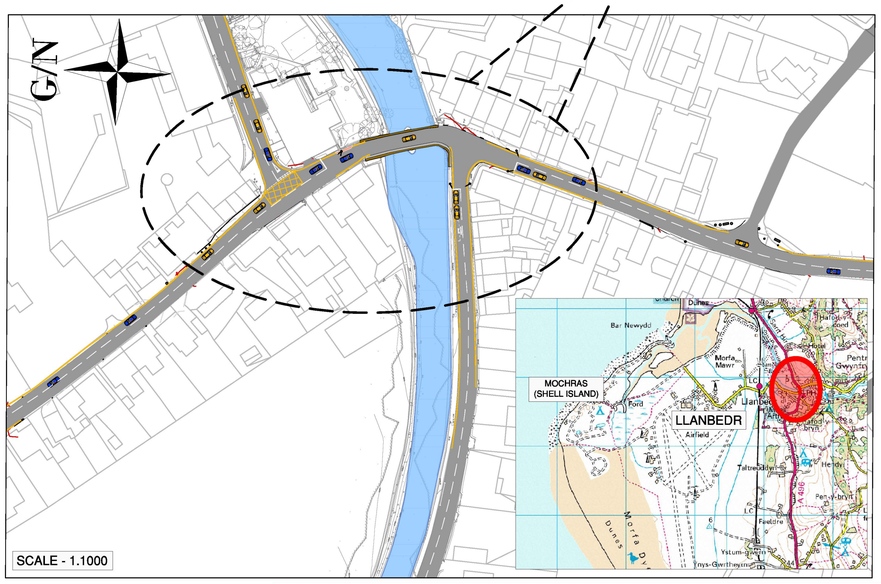

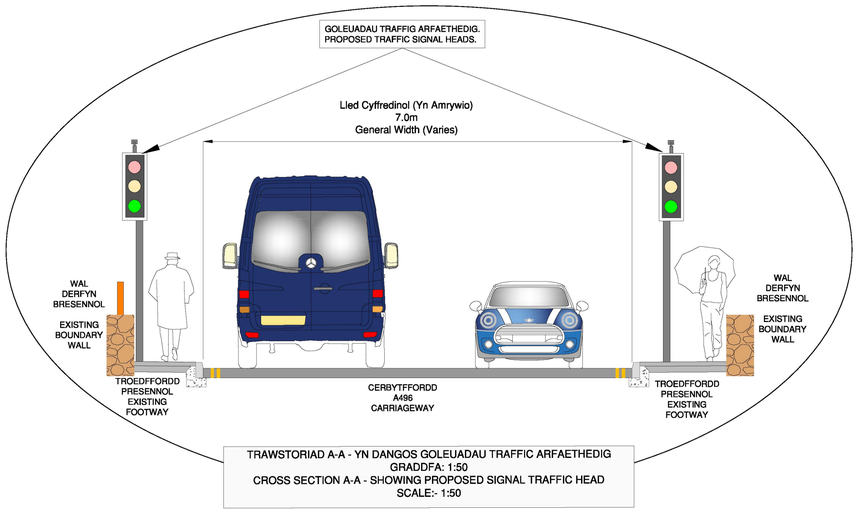

TRAWSTORIAD A-A - YN DANGOS GOLEUADAU TRAFFIC ARFAETHEDIG
GRADDFA: 1:50
CROSS SECTION A-A - SHOWING PROPOSED SIGNAL TRAFFIC HEAD
SCALE:- 1:50

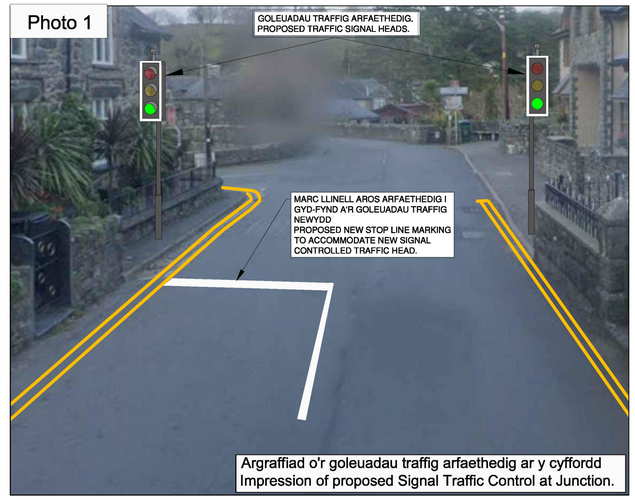

Argraffiad o'r goleuadau traffig arfaethedig ar y cyffordd
Impression of proposed Signal Traffic Control at Junction.

Seiliwyd ar fap yr Arolwg Ordnans gyda chaniatâd Rheolwr Gwasg ei Mawrhydi.
©Cedwir Hawlfraint y Goron.
Mae atgynhyrchu heb awdurdod yn torri hawlfraint y Goron a gall arwain at erlyniad neu achos sifil.

Based upon the Ordnance Survey mapping with the permission of the Controller of Her Majesty's Stationery Office.
©Crown copyright.
Unauthorised reproduction infringes Crown copyright and may lead to prosecution or civil proceedings.
Cyngor Gwynedd — AC0000821460 — 2025

Gwelliannau Pentref Llanbedr
Llanbedr Village Improvements

A496 - Goleuadau Traffig Pont Afon Artro (Heb Ffordd liniaru Cyflymder Isel)
A496 - Afon Artro Bridge Traffic Signals (Without Low - Speed Relief Road)

Ardal 3 a 4
Section 3 & 4

GWELLIANNAU TEITHIO LLESOL – A496

ACTIVE TRAVEL IMPROVEMENTS – A496


Ymgynghoriaeth **GWYNEDD** Consultancy

YGC

Gweilliannau Trafnidiaeth Llanbedr - WelTAG Dau
Llanbedr Transport Improvements - WelTAG Two

Gweithio gyda / Working with:

Cyngor Gwynedd · WSP · Llywodraeth Cymru Welsh Government

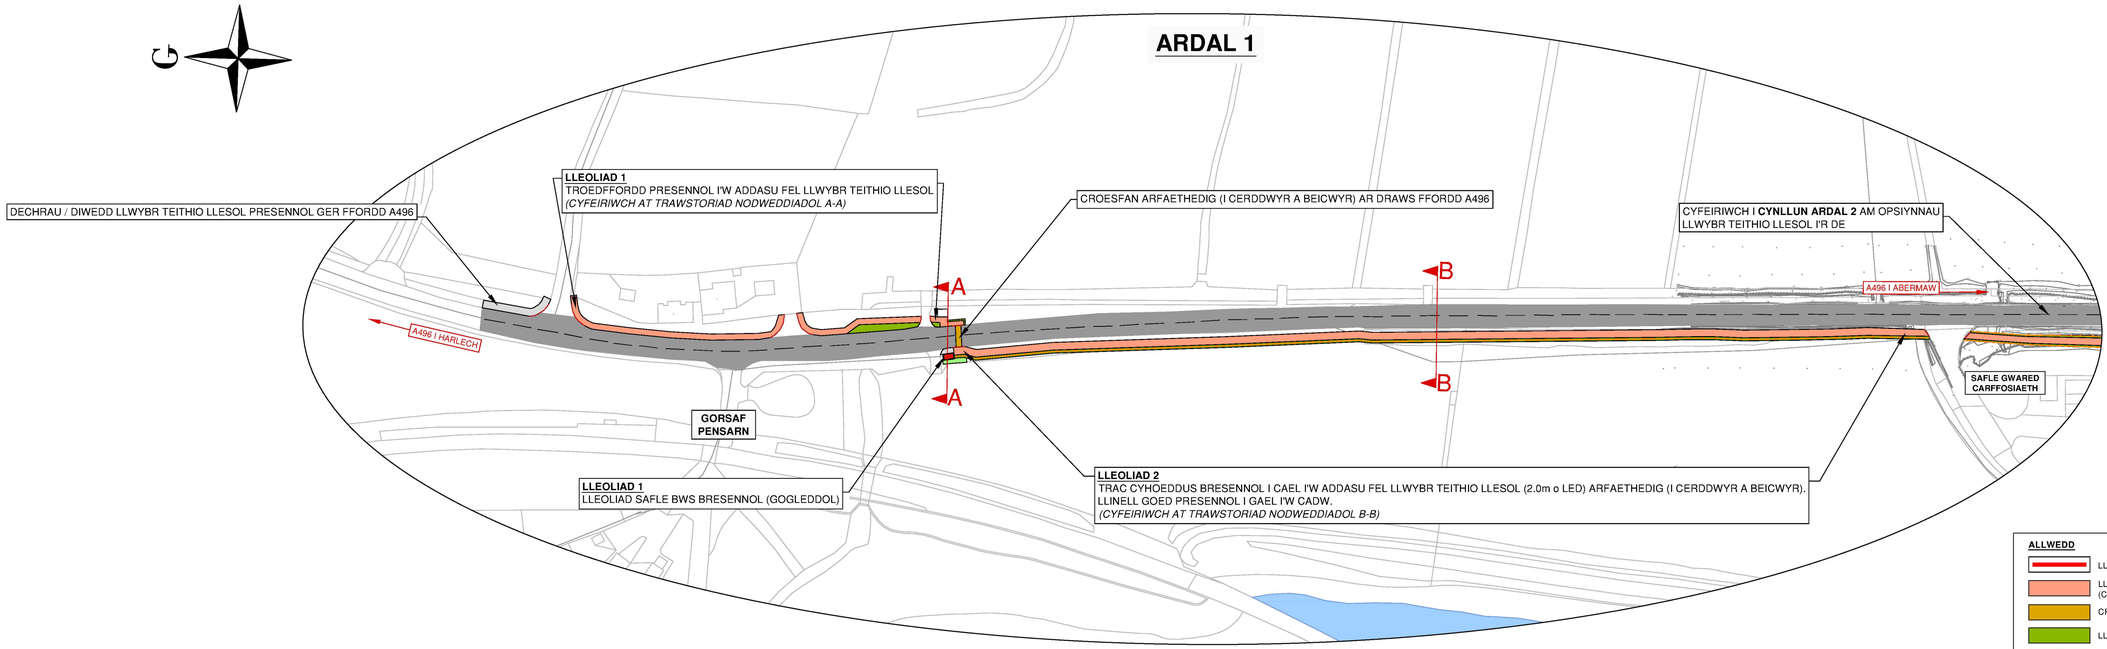


Seiliwyd ar fap yr Arolwg Ordnans gyda chaniatâd Rheolwr Deiseg ar Mawrhyd. © Cadwr Hawlfraint y Goron. Mae atgynyrchu heb awdurdod yn torri hawlfraint y Goron a gall arwain at erlyniad neu achosi sifil.

Based upon the Ordnance Survey mapping with the permission of the Controller of Her Majesty's Stationery Office. © Crown copyright. Unauthorised reproduction infringes Crown copyright and may lead to prosecution or civil proceedings.


Cynqor Gwynedd – AC0000821460 – 2025

ALLWEDD

- LLINELL CWRB ARFAETHEDIG
- LLWYBR TEITHIO LLESOL ARFAETHEDIG (CERDDWYR A BEICWYR)
- CROESFAN ARFAETHEDIG (CERDDWYR A BEICWYR)
- LLAIN LAS ARFAETHEDIG
- WÂL DERFYN BRESENNOL
- FFENS DERFYN ARFAETHEDIG
- PLANNU COED / GWRYCHOEDD NEWYDD
- ARGLAWDD
- PRIFFORDD BRESENNOL (A496)

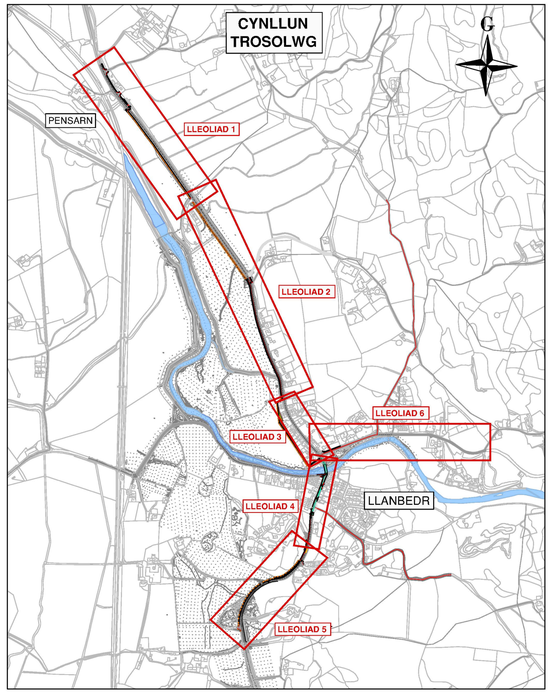


LLEOLIAD 1

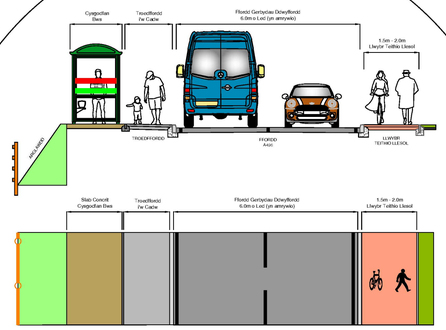

Gwelliannau Safle Bws (Gogleddol) a Llwybr Teithio Llesol Wrth Ochr Ffordd A496
Gwelliannau i'r safle bws bresennol wrth ochr y ffordd A496, gan gynnwys cysgodfan bws newydd.
Troedffordd bresennol wrth ochr y ffordd A496 i gael i'w addasu fel llwybr teithio llesol ar gyfer cerddwyr a beicwyr.
(I DE101 a DE401 Canllawiau Teithio Llesol)

TRAWSTORIAD NODWEDDIADOL A-A
GWELLIANNAU SAFLE BWS A LLEDU TROEDFFORDD

LLEOLIAD 2

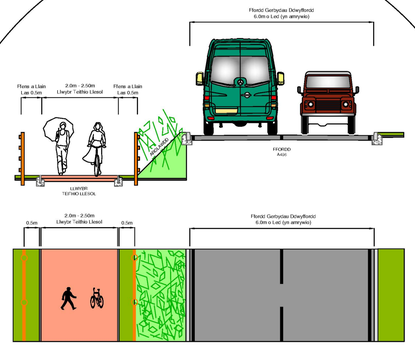

Llwybr Teithio Llesol (Oddiwrth Ffordd A496)
Trac cyhoeddus bresennol drwy'r caeau i cael i'w addasu fel llwybr teithio llesol (2.0m o led) arfaethedig ar gyfer cerddwyr a beicwyr.
Coed ger y ffordd A496, ar yr arglawdd i gael i'w cadw.
Ffens derfyn newydd i gael i'w gosod bob ochr i'r llwybr newydd.
(I DE403 Canllawiau Teithio Llesol)

TRAWSTORIAD NODWEDDIADOL B-B
LLWYBR TEITHIO LLESOL ODDIWRTH Y FFORDD

Gwelliannau Pentref Llanbedr

Gwelliannau Diogelwch, Teithio Llesol a Trafnidiaeth Cyhoeddus (Heb Ffordd Liniaru Cyflymder Isel)

Ardal 1

04/03/2025 13:35:32 C:\USERS\85695\CYNGOR GWYNEDD\YGC - PROSIECTAU PROJECTS - ED101\CDP - COMPUTER DESIGN PROGRAMS\AUTOCAD\EVIDENCE\ATH CYLCHRAEDFAN_BUILT HEB LSRR.DWG


Ymgynghoriaeth **GWYNEDD** Consultancy

Gweilliannau Trafnidiaeth Llanbedr - WelTAG Dau
Llanbedr Transport Improvements - WelTAG Two

Gweithio gyda / Working with:

Cyngor Gwynedd · WSP · Llywodraeth Cymru Welsh Government

SECTION 1

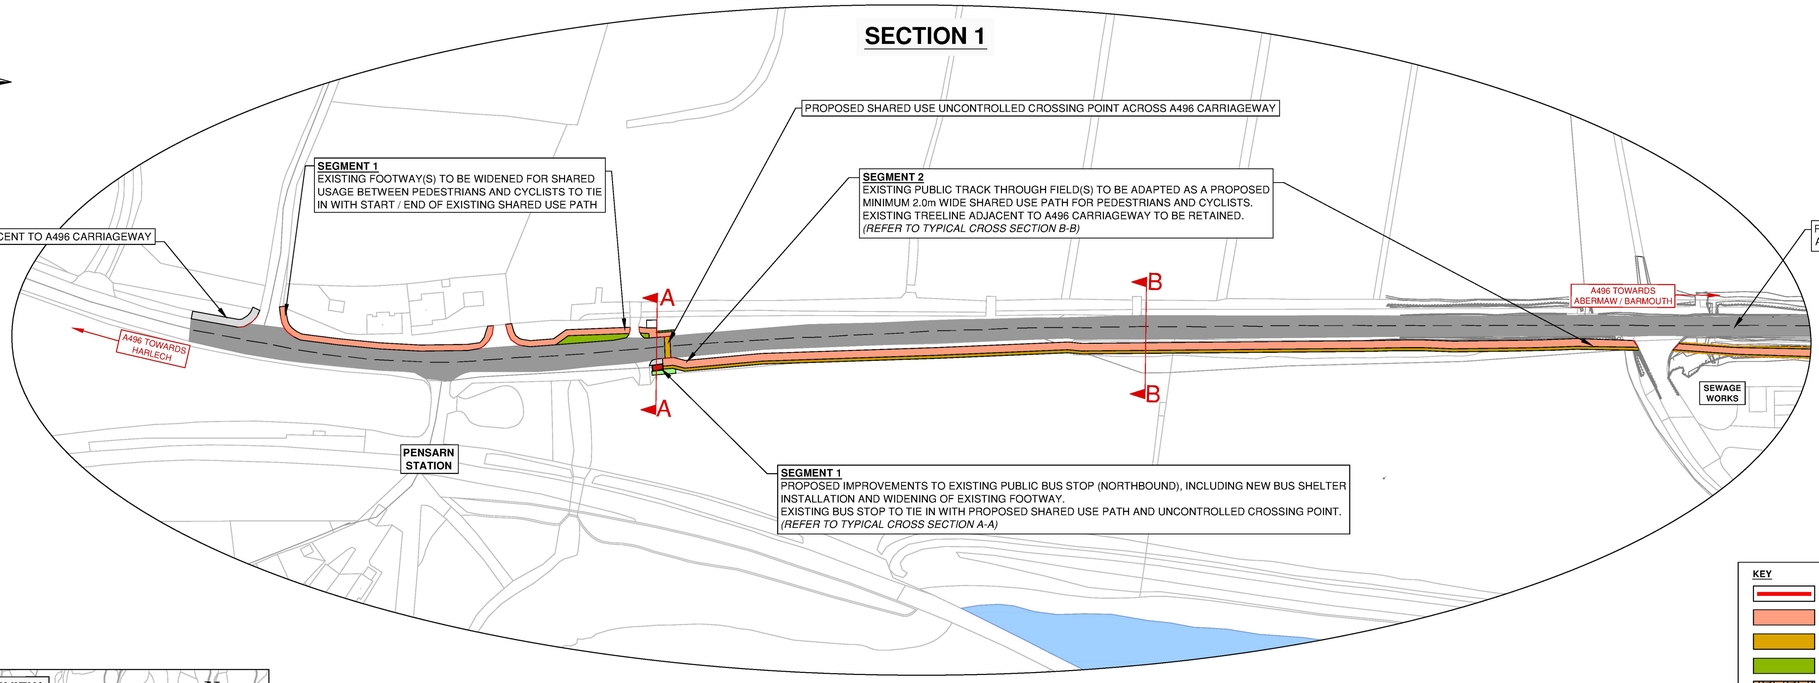


Seiliwyd ar fap yr Arolwg Ordnans gyda chaniatad Rheolwr Swyddfa Lythyrdy Ei Mawrhydi.
© Hawlfraint y Goron.
Mae atgynyrchu heb awdurdod yn torri hawlfraint y Goron a gall arwain at erlyniad neu achos sifil.

Based upon the Ordnance Survey mapping with the permission of the Controller of Her Majesty's Stationery Office.
© Crown copyright.
Unauthorised reproduction infringes Crown copyright and may lead to prosecution or civil proceedings.


Cyngor Gwynedd – AC0000821460 – 2025

KEY

- PROPOSED KERBLINE
- PROPOSED SHARED USE PATH / FOOTWAY(PEDESTRIAN USE ONLY)
- PROPOSED UNCONTROLLED CROSSING POINT (SHARED USE / PEDESTRIAN USE ONLY)
- PROPOSED GRASS VERGE (MARGIN STRIP)
- EXISTING HIGHWAY BOUNDARY WALL
- PROPOSED BOUNDARY FENCELINE
- PROPOSED HEDGEGROW / TREE PLANTING
- EMBANKMENT
- EXISTING TWO WAY CARRIAGEWAY (A496)

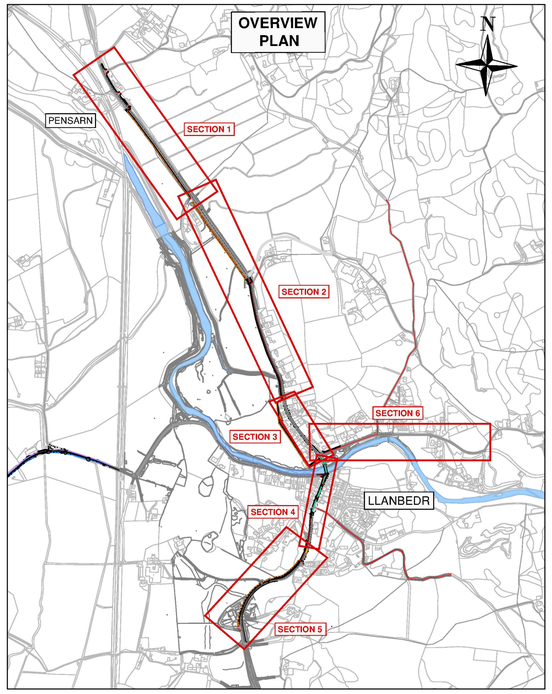


SEGMENT 1

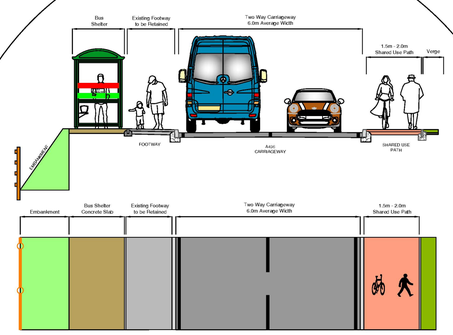

On Road Bus Stop Improvements (Northbound) & Shared Use Path Tie In
Proposed bus stop improvements (Northbound), with new bus shelter installed at rear of existing footway.
Existing footways adjacent to A496 carriageway to be widened to accommodate proposed shared use path tie in.
Existing embankment to be re-graded to accommodate proposed bus stop improvements.
(To DE101 & DE401 Active Travel Guidance)

TYPICAL SECTION A-A
ON ROAD BUS STOP IMPROVEMENTS & FOOTWAY WIDENING

SEGMENT 2

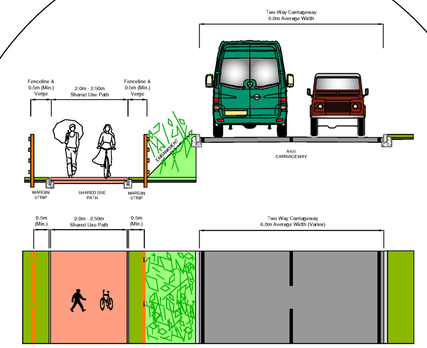

Shared Use Path (Away from Road)
Existing public track through the existing field(s) to be adapted as a proposed minimum 2.0m wide shared use path away from the A496 carriageway.
Existing treeline and hedgegrow adjacent to A496 carriageway to be retained.
New fenceline boundary and verge (margin strip) on each side of proposed shared use path.
(To DE403 Active Travel Guidance)

TYPICAL SECTION B-B
SHARED PEDESTRIAN & CYCLE TRACK AWAY FROM ROAD

Llanbedr Village Improvements	Safety, Active Travel and Public Transport Improvements (without Low-Speed Relief Road)	Section 1

14/03/2025 10:55:54 C:\USERS\KB9559\CYNGOR GWYNEDD\YGC - PROSIECTAU PROJECTS - EITHIN\CDP - COMPUTER DESIGN PROGRAMS\AUTOCAD\FFORDIAU\LLANBEDR\EITH_BUDT WITHOUT LSRR_A.DWG

Ymgynghoriaeth **GWYNEDD** Consultancy


YGC

Gweilliannau Trafnidiaeth Llanbedr - WelTAG Dau
Llanbedr Transport Improvements - WelTAG Two

Gweithio gyda / Working with:

Cyngor Gwynedd | WSP | Llywodraeth Cymru Welsh Government

ARDAL 2

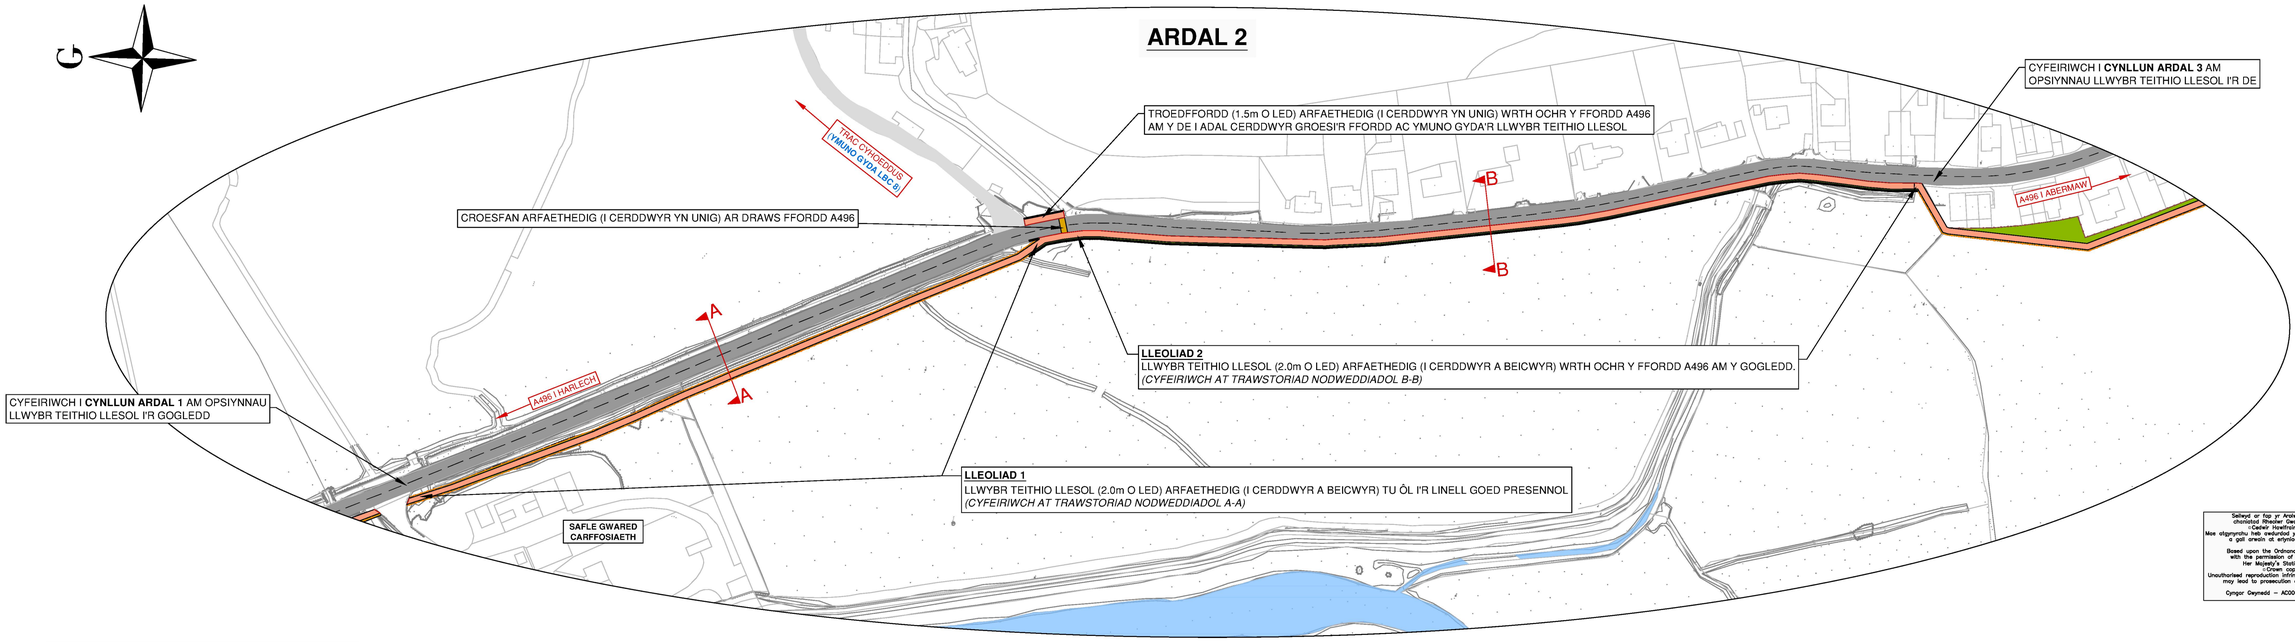

Seiliwyd ar fap yr Arolwg Ordnans gyda chaniatâd Rheolwr Gwasg ei Mawrhydi.
© Cadwr Hawlfraint y Goron.
Mae atgynyrchiu heb awdurdod yn torri hawlfraint y Goron a gall arwain at erlyniad neu achos sifil.


Based upon the Ordnance Survey mapping with the permission of the Controller of Her Majesty's Stationery Office.
© Crown copyright.
Unauthorised reproduction infringes Crown copyright and may lead to prosecution or civil proceedings.

Cyngor Gwynedd – AC0000821460 – 2025

ALLWEDD

- LLINELL CWRB ARFAETHEDIG
- LLWYBR TEITHIO LLESOL ARFAETHEDIG
- CROESFAN ARFAETHEDIG (I CERDDWYR YN UNIG)
- LLAIN LAS ARFAETHEDIG
- WÂL DERFYN WEDI'I AIL-GODI
- WÂL DERFYN BRESENNOL
- WÂL DERFYN I'W THYNNU LAWR
- FFENS DERFYN ARFAETHEDIG
- PLANNU COED / GWRYCHOEDD NEWYDD
- PRIFFORDD BRESENNOL (A496)


LLEOLIAD 1

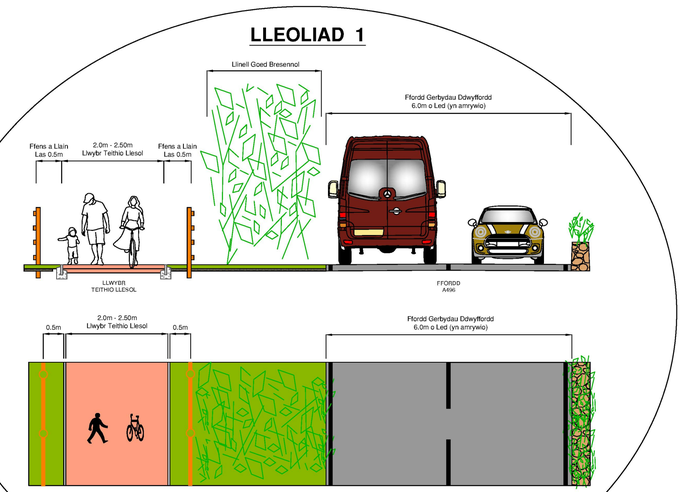

Llwybr Teithio Llesol (Oddiwrth Ffordd A496)
Llwybr teithio llesol (2.0m o led) arfaethedig ar gyfer cerddwyr a beicwyr, oddiwrth ffordd A496, drwy'r caeau a thu ôl i'r llinell goed presennol.
Ffens derfyn newydd i gael i'w gosod bob ochr i'r llwybr teithio llesol arfaethedig.
(I DE403 Canllawiau Teithio Llesol)

TRAWSTORIAD NODWEDDIADOL A-A
LLWYBR TEITHIO LLESOL ODDIWRTH Y FFORDD

LLEOLIAD 2

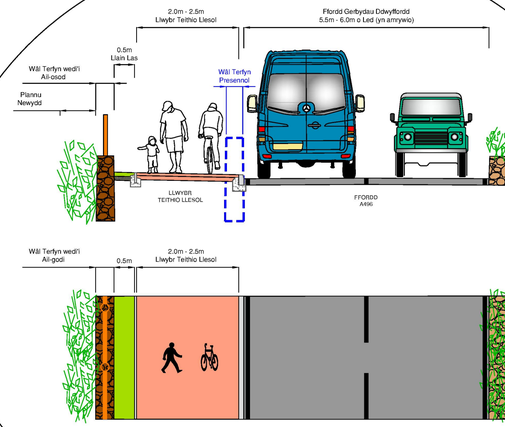

Llwybr Teithio Llesol Wrth Ochr Ffordd A496
Llwybr teithio llesol (2.0m o led) arfaethedig ar gyfer cerddwyr a beicwyr wrth ochr ffordd Gogleddol y A496.
Waliau terfyn i gael i'w ail-godi tu ôl i'r llwybr teithio llesol arfaethedig.
(To DE401 Active Travel Guidance)

TRAWSTORIAD NODWEDDIADOL B-B
LLWYBR TEITHIO LLESOL
WRTH OCHR Y FFORDD

Gwelliannau Pentref Llanbedr	Gwelliannau Diogelwch, Teithio Llesol a Trafnidiaeth Cyhoeddus (Heb Ffordd Liniaru Cyflymder Isel)	Ardal 2

14/03/2025 13:23:31 C:\USERS\85959\CYNGOR GWYNEDD\YGC - PROSIECTAU PROJECTS - DTEU\CDP - COMPUTER DESIGN PROGRAMS\AUTOCAD\EUGWAITH DYLANIADAU\TYPICAL\LLWYBRAU CYMRAEG\DE401_BUTH HEB LSBR.DWG


Ymgynghoriaeth **GWYNEDD** Consultancy

YGC

Gweilliannau Trafnidiaeth Llanbedr - WelTAG Dau
Llanbedr Transport Improvements - WelTAG Two

Gweithio gyda / Working with:

Cyngor Gwynedd | WSP | Llywodraeth Cymru Welsh Government

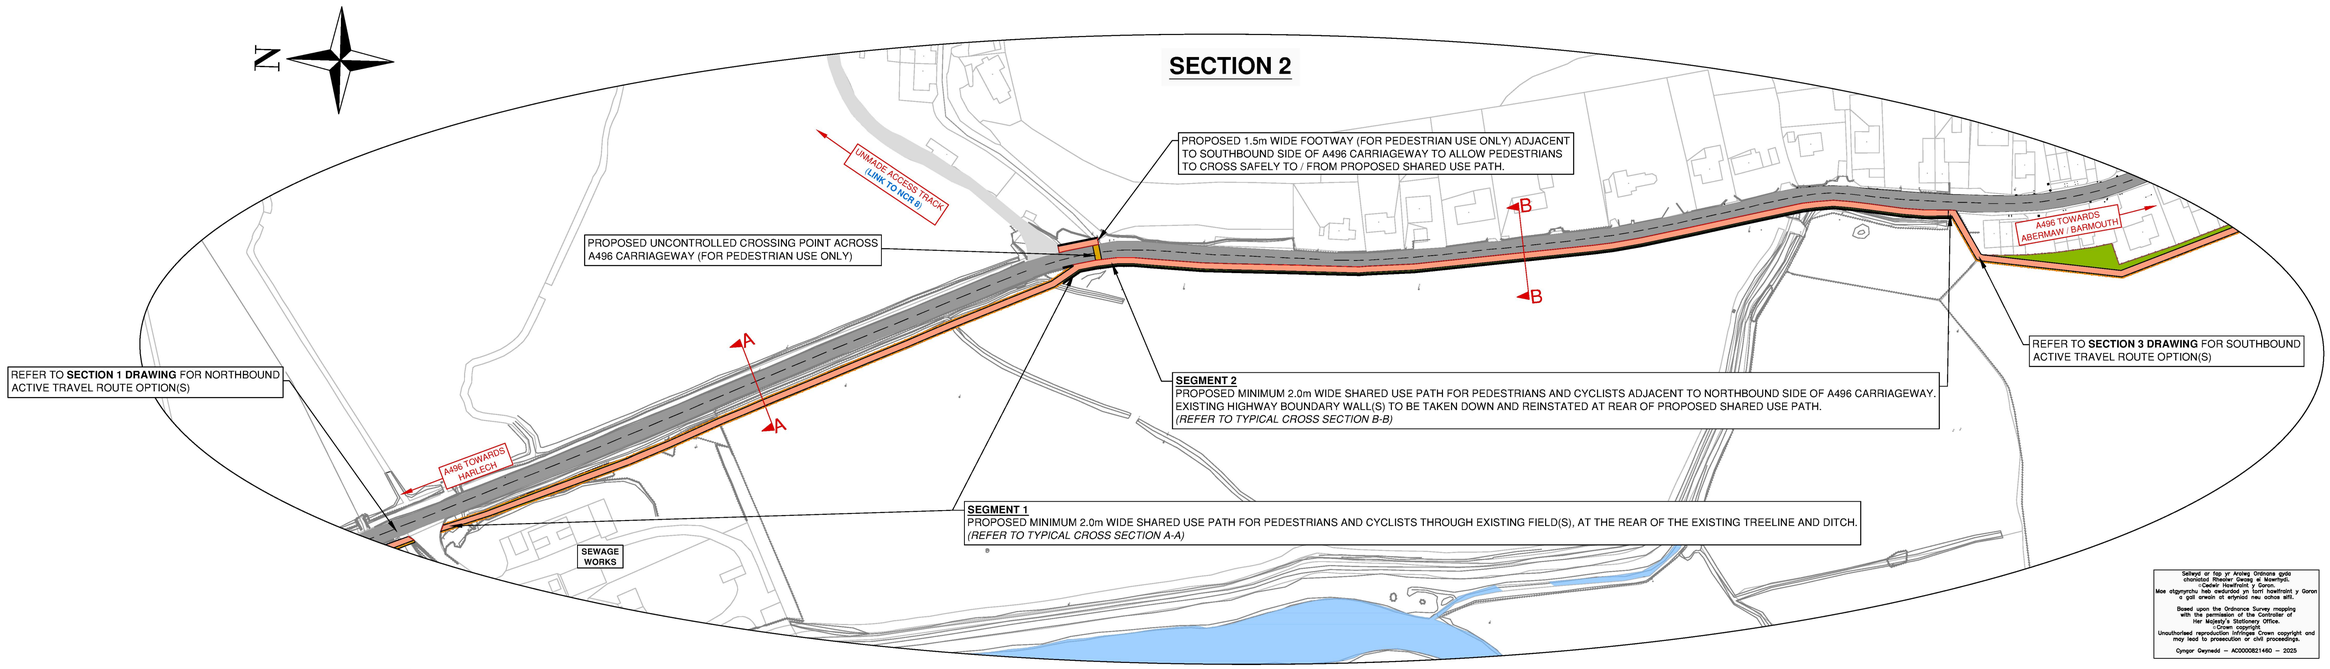


Seiliwyd ar fap yr Arolwg Ordnans gyda chaniatâd Rheolwr Cwmni a Manylion Cyhoeddi Her Mawrhydi'r Swyddfa Stationery.
Mae atgynyrchu heb awdurdod yn torri hawlfraint y Goron a gall arwain at erlyniad neu achos sifil.

Based upon the Ordnance Survey mapping with the permission of the Controller of Her Majesty's Stationery Office.
© Crown copyright.
Unauthorised reproduction infringes Crown copyright and may lead to prosecution or civil proceedings.
Cyngor Gwynedd – AC0000821460 – 2025

KEY

- PROPOSED KERBLINE
- PROPOSED SHARED USE PATH
- PROPOSED UNCONTROLLED CROSSING POINT (PEDESTRIAN USE ONLY)
- PROPOSED GRASS VERGE (MARGIN STRIP)
- PROPOSED REINSTATED BOUNDARY WALL
- EXISTING HIGHWAY BOUNDARY WALL
- EXISTING HIGHWAY BOUNDARY WALL TO BE REMOVED
- PROPOSED BOUNDARY FENCELINE
- PROPOSED HEDGEGROW / TREE PLANTING
- EXISTING TWO WAY CARRIAGEWAY (A496)


SEGMENT 1

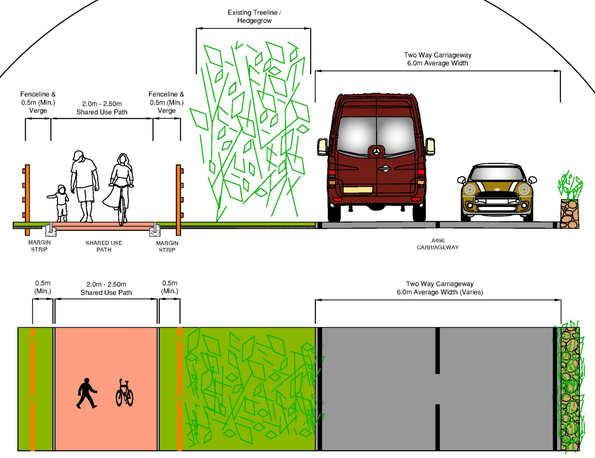

Shared Use Path (Away from Road)
Proposed minimum 2.0m wide shared use path away from the A496 carriageway, through the field(s) and behind the existing treeline.
Existing treeline to be retained.
New fenceline boundary and verge (margin strip) on each side of proposed shared use path.
(To DE403 Active Travel Guidance)

TYPICAL SECTION A-A
SHARED PEDESTRIAN & CYCLE TRACK AWAY FROM ROAD

SEGMENT 2

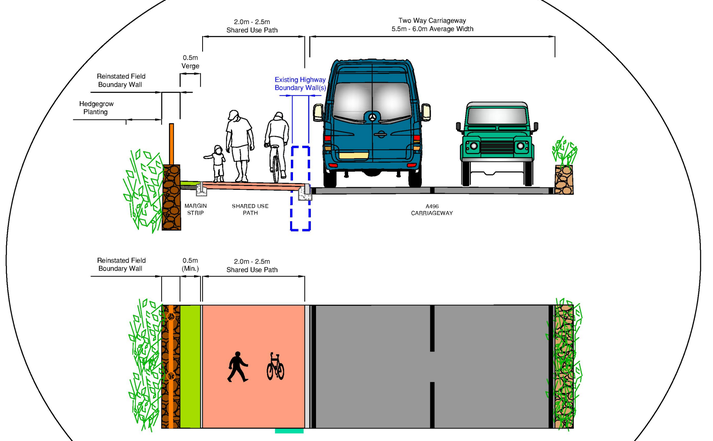

Shared Use Path Alongside Road
Proposed minimum 2.0m wide shared use path adjacent to the Northbound side of the A496 carriageway.
Existing highway retaining boundary wall(s) to be taken up and reinstated at rear of proposed shared use path.
New hedgegrow planting at rear of reinstated boundary wall(s).
(To DE401 Active Travel Guidance)

TYPICAL SECTION B-B
SHARED PEDESTRIAN & CYCLE TRACK ALONGSIDE ROAD

Llanbedr Village Improvements

Safety, Active Travel and Public Transport Improvements (without Low-Speed Relief Road)

Section 2

14/03/2025 10:34:40 C:\USERS\BSHSV\CYNGOR GWYNEDD\YGC - PROSIECTAU PROJECTS - DTP\YGDP - COMPUTER DESIGN PROGRAMS\AUTOCAD\DE\LLWYBR ATH DYLAN\BIDTH\DITH_BUILT WITHOUT LSRR_A.DWG


Ymgynghoriaeth **GWYNEDD** Consultancy

YGC

Gweilliannau Trafnidiaeth Llanbedr - WelTAG Dau
Llanbedr Transport Improvements - WelTAG Two

Gweithio gyda / Working with:

Cyngor Gwynedd · WSP · Llywodraeth Cymru Welsh Government

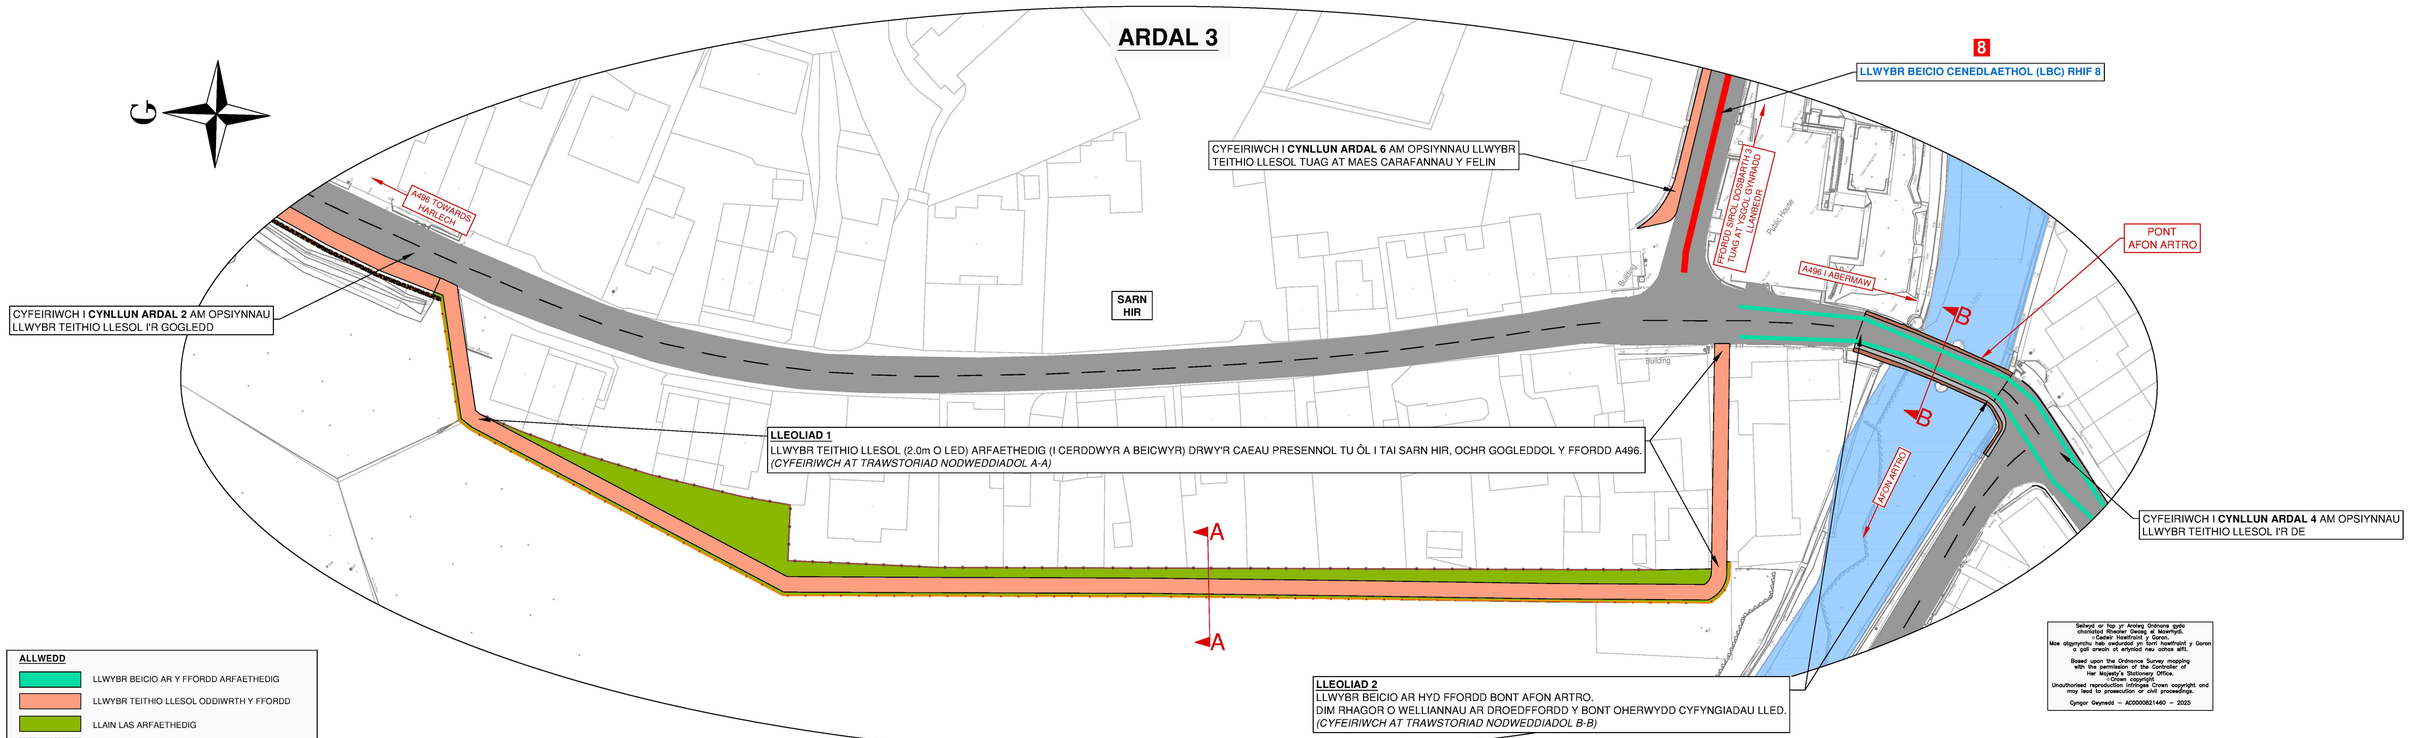

Seiliwyd ar fap yr Arolwg Ordnans gyda chaniatâd Rheolwr Deiliaeg ei Mawrhydi.
© Hawlfraint y Goron.
Mae atgynyrchu heb awdurdod yn torri hawlfraint y Goron a gall arwain at erlyniad neu achos sifil.


Based upon the Ordnance Survey mapping with the permission of the Controller of Her Majesty's Stationery Office.
© Crown copyright.
Unauthorised reproduction infringes Crown copyright and may lead to prosecution or civil proceedings.

Cyngor Gwynedd – AC0000821460 – 2025

ALLWEDD

- LLWYBR BEICIO AR Y FFORDD ARFAETHEDIG
- LLWYBR TEITHIO LLESOL ODDIWRTH Y FFORDD
- LLAIN LAS ARFAETHEDIG
- WÂL DERFYN BRESENNOL
- WÂL BONT AFON ARTRO
- PRIFFORDD BRESENNOL (A496)
- LLWYBR BEICIO CENEDLAETHOL (LBC) RHIF 8


LLEOLIAD 1

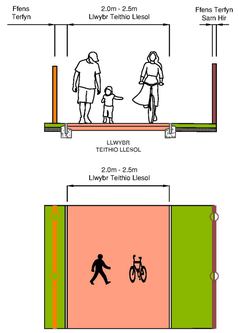

Llwybr Teithio Llesol (Oddiwrth Ffordd A496)
Llwybr teithio llesol (2.0m o led) arfaethedig ar gyfer cerddwyr a beicwyr oddiwrth y ffordd A496, a drwy'r caeau tu ôl i tai Sarn Hir (ochr Gogleddol y ffordd A496).
Ffens derfyn newydd i gael i'w gosod thu ôl i'r llwybr newydd.
(I DE403 Canllawiau Teithio Llesol)

TRAWSTORIAD NODWEDDIADOL A-A
LLWYBR TEITHIO LLESOL
ODDIWRTH Y FFORDD

LLEOLIAD 2

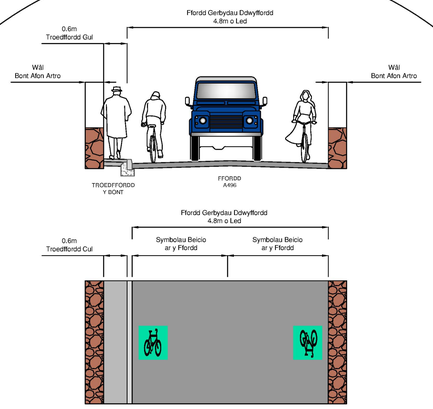

Troedffordd Gul
a Llwybr Beicio ar y Ffordd (Strydoedd Tawel)
Troedffordd cul ar bont Afon Artro i gael i'w cadw (i cerddwyr yn unig).
Dim rhagor o welliannau i'r droedffordd ar y bont oherwydd cyfyngiadau lled.
Beicwyr i rhannu'r ffordd ar y bont gyda cerbydau, gyda chymorth arwyddion a marciau ffyrdd ar hyd y ffordd.
(I DE205 Canllawiau Teithio Llesol)

TRAWSTORIAD NODWEDDIADOL B-B
TROEDFFORDD GUL A
LLWYBR BEICIO AR Y FFORDD (STRYDOEDD TAWEL)

Gwelliannau
Pentref Llanbedr

Gwelliannau Diogelwch, Teithio
Llesol a Trafnidiaeth Cyhoeddus (Heb Ffordd
Liniaru Cyflymder Isel)

Ardal 3

14/03/2025 13:32:22 C:\USERS\85959\CYNGOR GWYNEDD\YGC - PROSIECTAU PROJECTS - EITHYCDP - COMPUTER DESIGN PROGRAMS\AUTOCAD\EUGWAITH DYLANIADAU\PYC\CYNLLUNIAU CYMRAEG\DTL_BITH HEB LSIR.DWG


Ymgynghoriaeth **GWYNEDD** Consultancy

Gweilliannau Trafnidiaeth Llanbedr - WelTAG Dau
Llanbedr Transport Improvements - WelTAG Two

Gweithio gyda / Working with:

Cyngor Gwynedd · WSP · Llywodraeth Cymru Welsh Government

SECTION 3

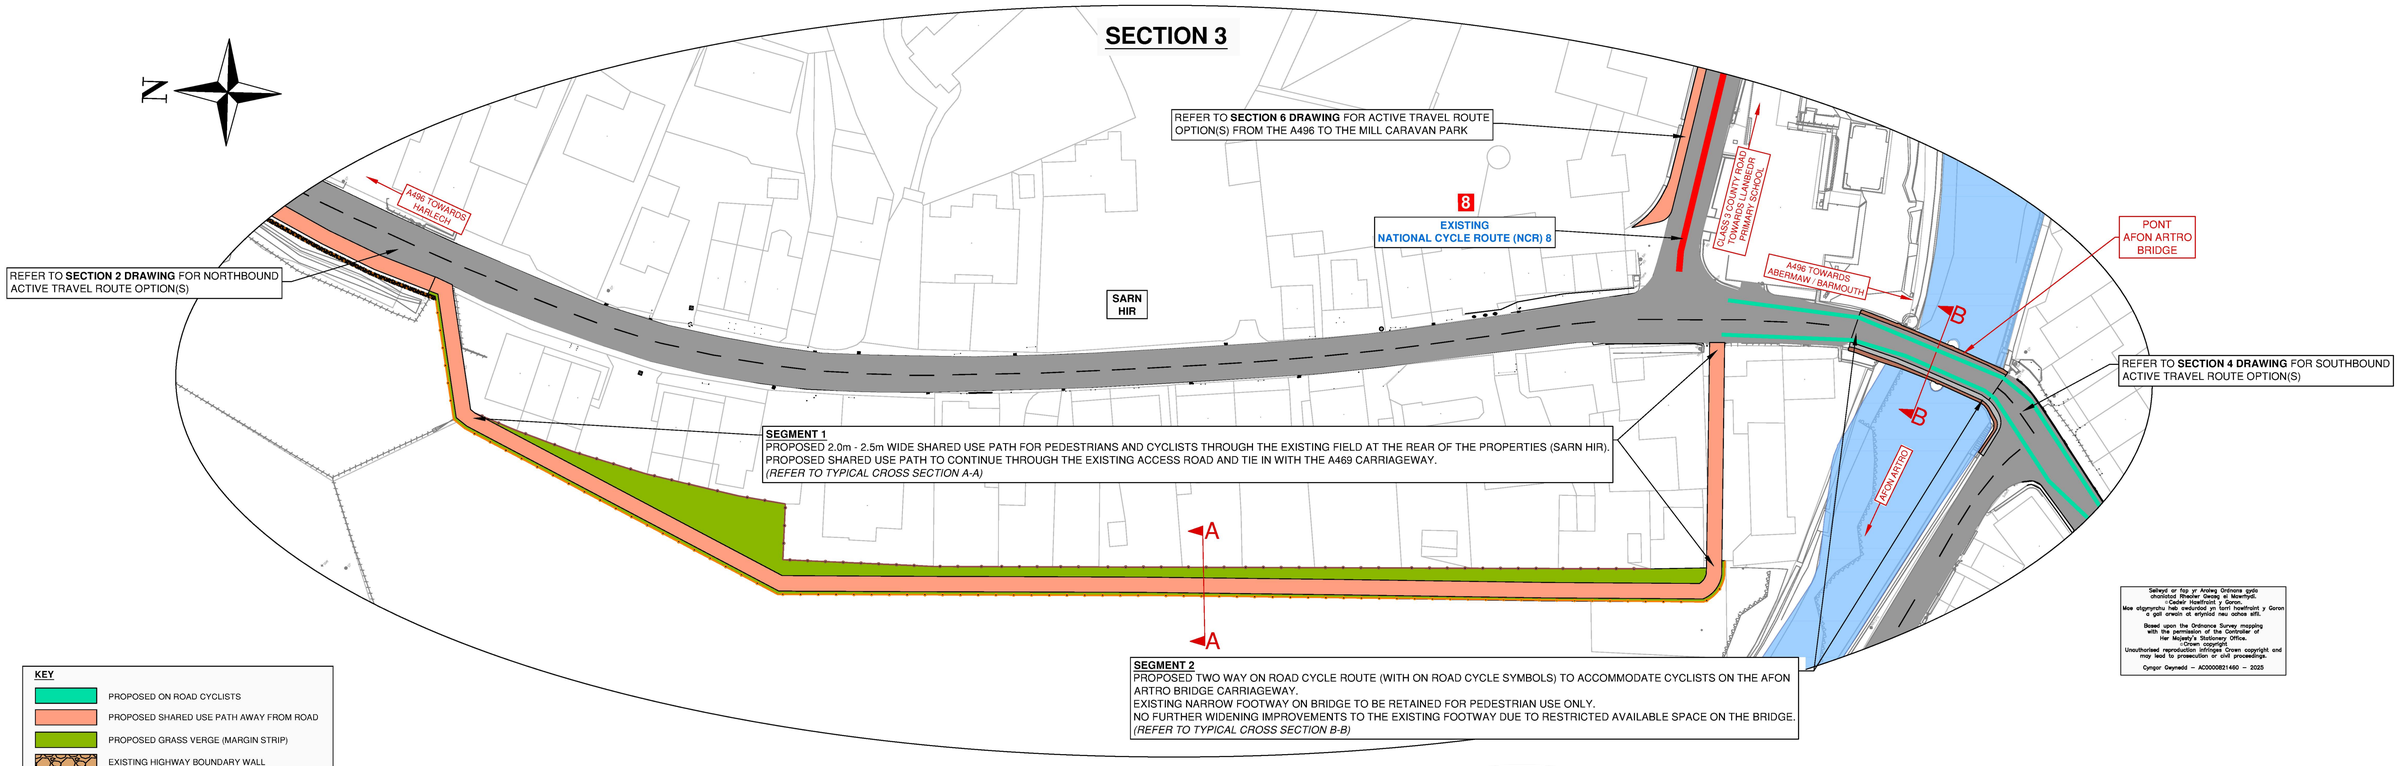


Seiliwyd ar fap yr Arolwg Ordnans gyda chaniatâd Rheolwr Geoeg ei Mawrhydi.
© Cedwir Hawlfraint y Goron.
Mae atgynyrchu heb awdurdod yn torri hawlfraint y Goron a gall arwain at erlyniad neu achos sifil.


Based upon the Ordnance Survey mapping with the permission of the Controller of Her Majesty's Stationery Office.
© Crown copyright.
Unauthorised reproduction infringes Crown copyright and may lead to prosecution or civil proceedings.
Cyngor Gwynedd – AC0000821460 – 2025

KEY

- PROPOSED ON ROAD CYCLISTS
- PROPOSED SHARED USE PATH AWAY FROM ROAD
- PROPOSED GRASS VERGE (MARGIN STRIP)
- EXISTING HIGHWAY BOUNDARY WALL
- EXISTING AFON ARTRO BRIDGE PARAPET WALL
- EXISTING CARRIAGEWAY (A496)
- NATIONAL CYCLE ROUTE (NCR) 8

SEGMENT 1

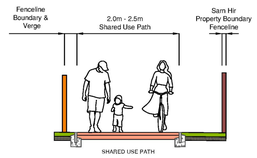


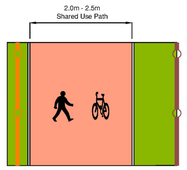


Shared Use Path (Away from Road)
Proposed 2.0m - 2.5m wide shared use path for pedestrians and cyclists away from the A496 carriageway, through the field at the rear of the property boundaries (Sarn Hir).
New boundary fenceline at rear of proposed shared use path.
(To DE403 Active Travel Guidance)

TYPICAL SECTION A-A
SHARED PEDESTRIAN & CYCLE TRACK AWAY FROM ROAD

SEGMENT 2

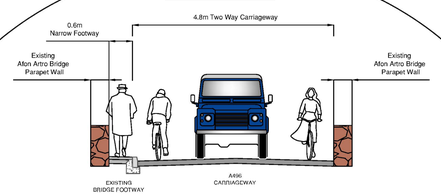

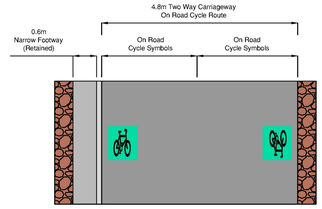

Narrow Footway &
On Road Cycle Way (Quiet Streets)
Existing 0.6m wide narrow footway on Afon Artro Bridge to be retained (for pedestrian use only).
No additional pedestrian improvements on Afon Arto Bridge due to lack of available space.
Proposed two way cycle route along Afon Artro Bridge carriageway for cyclists with aid of road signs and markings at regular intervals.
Cyclists to share carriageway with motorists.
(To DE205 Active Travel Guidance)

TYPICAL SECTION B-B
NARROW FOOTWAY & ON ROAD CYCLE ROUTE (QUIET STREETS)

Llanbedr Village Improvements	Safety, Active Travel and Public Transport Improvements (without Low-Speed Relief Road)	Section 3

14/03/2025 10:31:18 C:\USERS\KSKSKS\CYNGOR GWYNEDD\YGC - PROSIECTAU PROJECTS - ATTIVO\CDP - COMPUTER DESIGN PROGRAMS\AUTOCAD\FEILDWAITH DYLAN\BUILT\DTP3_BUILT WITHOUT LSRR _4.DWG

Ymgynghoriaeth **GWYNEDD** Consultancy

YGC

Gweilliannau Trafnidiaeth Llanbedr - WelTAG Dau
Llanbedr Transport Improvements - WelTAG Two

Gweithio gyda / Working with:

Cyngor Gwynedd · WSP · Llywodraeth Cymru Welsh Government

Seiliwyd ar fap yr Arolwg Ordnans gyda chaniatâd Rheolwr Cwsg ei Mawrhydi.
© Cadeir Hawlfraint y Goron.
Mae atgynyrchu heb awdurdod yn torri hawlfraint y Goron a gall arwain at erlyniad neu achos sifil.

Based upon the Ordnance Survey mapping with the permission of the Controller of Her Majesty's Stationery Office.
© Crown copyright.
Unauthorised reproduction infringes Crown copyright and may lead to prosecution or civil proceedings.

Cyngor Gwynedd – AC0000821480 – 2025

ARDAL 4

BRYN DEILIOG

LLWYBR BEICIO CENEDLAETHOL (LBC) RHIF 8

MÂN CROESI ARFAETHEDIG (I CERDDWYR YN UNIG) AR DRAWS FFORDD A496 WRTH MAES PARCIO GWESTY HAFAN ARTRO.

TROEDFFORDD BRESENNOL I GAEL I'W YMESTYN I MEWN I'R MAES PARCIO AR GYFER Y MÂN CROESI ARFAETHEDIG.

HAFAN ARTRO HOTEL

A496 I ABERMAW

CYFEIRIWCH I **CYNLLUN ARDAL 5** AM OPSIYNNAU LLWYBR TEITHIO LLESOL I'R DE

Blaenoriaeth dros gerbydau sy'n dod atoch / Priority over oncoming vehicles

Diwedd / End

DECHRAU / DIWEDD FFORDD BLAENORIAETH (BLAENORIAETH DROS GERBYDAU O'R DE) ARFAETHEDIG

LLEOLIAD 1
FFORDD BLAENORIAETH (GYDA BLAENORIAETH I GERBYDAU YN TRAFEILIO AM Y DE).

LLWYBR BEICIO AR Y FFORDD.

CYFYNGIADAU PARCIO ARFAETHEDIG AR HYD Y FFORDD.
(CYFEIRIWCH AT TRAWSTORIAD NODWEDDIADOL A-A)

PONT AFON ARTRO

A

A

LLEOLIAD 1
TROEDFFORDD (1.5m O LED) ARFAETHEDIG (I CERDDWYR YN UNIG) WRTH OCHR TERFYNAU'R TAI OCHR GOGLEDDOL Y FFORDD.

COLOFNAU GOLEUO YCHWANEGOL I GAEL I'W GOSOD ER MWYN GOLEUO'R DROEDFFORDD ARFAETHEDIG YNG NGHANOL Y NOS.
(CYFEIRIWCH AT TRAWSTORIAD NODWEDDIADOL A-A)

LLEOLIAD 2
LLWYBR TEITHIO LLESOL (2.0m O LED) ARFAETHEDIG (I CERDDWYR A BEICWYR) WRTH OCHR Y FFORDD A496 AM Y GOGLEDD.
(CYFEIRIWCH AT TRAWSTORIAD NODWEDDIADOL B-B)

A496 I HARLECH

AFON ARTRO

CYFEIRIWCH I **CYNLLUN ARDAL 3** AM OPSIYNNAU LLWYBR TEITHIO LLESOL I'R GOGLEDD

CROESFAN ARFAETHEDIG (I CERDDWYR YN UNIG) AR DRAWS FFORDD A496

CROESFAN ARFAETHEDIG (I CERDDWYR YN UNIG) AR DRAWS FFORDD MOCHRAS WRTH Y CYFFORDD

FFORDD SYDD DDIM I'W THYNNU I'R A496 MOCHRAS

TROEDFFORDD GUL BRESENNOL I GAEL I'W LLEDU ALLAN AM Y FFORDD AR GYFER Y CROESFAN ARFAETHEDIG


Sticwch i gerbydau sy'n dod atoch / Give way to oncoming vehicles


Diwedd / End

MAES ARTRO

DECHRAU / DIWEDD FFORDD BLAENORIAETH (ILDIO I GERBYDAU YN DOD O'R GOGLEDD) ARFAETHEDIG

LLEOLIAD 1

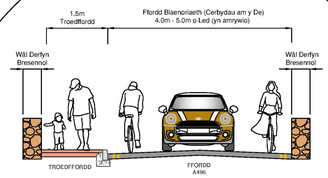


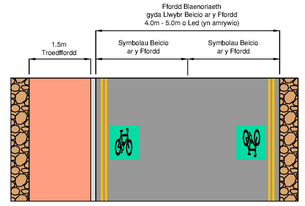


Troedffordd i Cerddwyr Gyda'r Ffordd, Ffordd Blaenoriaeth ac Llwybr Beicio ar y Ffordd (Strydoedd Tawel)
Troedffordd (1.5m o led) arfaethedig (i gerddwyr yn unig) wrth ochr terfynau'r tai ar ochr Gogleddol y ffordd.
Lled y ffordd bresennol i gael i'w cilhau ar gyfer y droedffordd arfaethedig.
Ffordd blaenoriaeth, gyda cerbydau yn trafeilio am y Gogledd yn rhoi blaenoriaeth i gerbydau yn trafeilio am y De.
Beicwyr i ddefnyddio'r ffordd gyda'r cerbydau, gyda chymorth arwyddion ac marciau ffyrdd ar hyd y ffordd.
Cyfyngiadau parcio arfaethedig ar hyd y ffordd.
(I DE101 & DE205 Canllawiau Teithio Llesol)

TRAWSTORIAD NODWEDDIADOL A-A
TROEDFFORDD (I CERDDWYR YN UNIG), LLWYBR BEICIO AR Y FFORDD (STRYDOEDD TAWEL) AC FFORDD BLAENORIAETH YR A496

LLEOLIAD 2

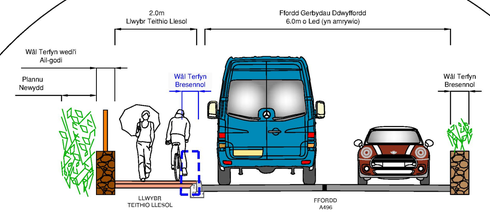

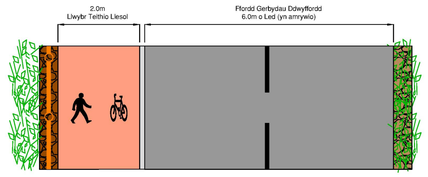

Llwybr Teithio Llesol Wrth Ochr y Ffordd A496
Llwybr teithio llesol (2.0m o led) arfaethedig ar gyfer cerddwyr a beicwyr wrth ochr Gogleddol ffordd A496.
Waliau terfyn i gael i'w ail-godi tu ôl i'r llwybr teithio llesol arfaethedig.
(I DE401 Canllawiau Teithio Llesol)

TRAWSTORIAD NODWEDDIADOL B-B
LLWYBR TEITHIO LLESOL WRTH OCHR Y FFORDD

ALLWEDD

- LLINELL CWRB ARFAETHEDIG
- LLWYBR BEICIO AR Y FFORDD ARFAETHEDIG
- TROEDFFORDD ARFAETHEDIG (I CERDDWYR YN UNIG)
- CROESFAN ARFAETHEDIG (I CERDDWYR YN UNIG)
- WÂL DERFYN BRESENNOL
- WÂL BONT AFON ARTRO
- WÂL DERFYN I GAEL I'W AIL-GODI (MAES PARCIO GWESTY HAFAN ARTRO)
- SAFLE BWS ARFAETHEDIG (A496)
- PRIFFORDD BRESENNOL (A496)
- LLWYBR BEICIO CENEDLAETHOL (LBC) RHIF 8

Gwelliannau
Pentref Llanbedr

Gwelliannau Diogelwch, Teithio Llesol a Trafnidiaeth Cyhoeddus (Heb Ffordd Liniaru Cyflymder Isel)

Ardal 4


C:\USERS\BSSSVC\NGDR GWYNEDD\YGC - PROSIECTAU PROJECTS - EZYDYCDP - COMPUTER DESIGN PROGRAMS\AUTOCAD\EVOAATH DYLAN\BUTLYN\LLINELL CYMRAEG\EZYDL_BUTI_WEB LSRR.DWG
01/03/2025 16:26:38

Ymgynghoriaeth **GWYNEDD** Consultancy

Gweilliannau Trafnidiaeth Llanbedr - WelTAG Dau
Llanbedr Transport Improvements - WelTAG Two

Gweithio gyda / Working with:


Cyngor Gwynedd · wsp · Llywodraeth Cymru Welsh Government

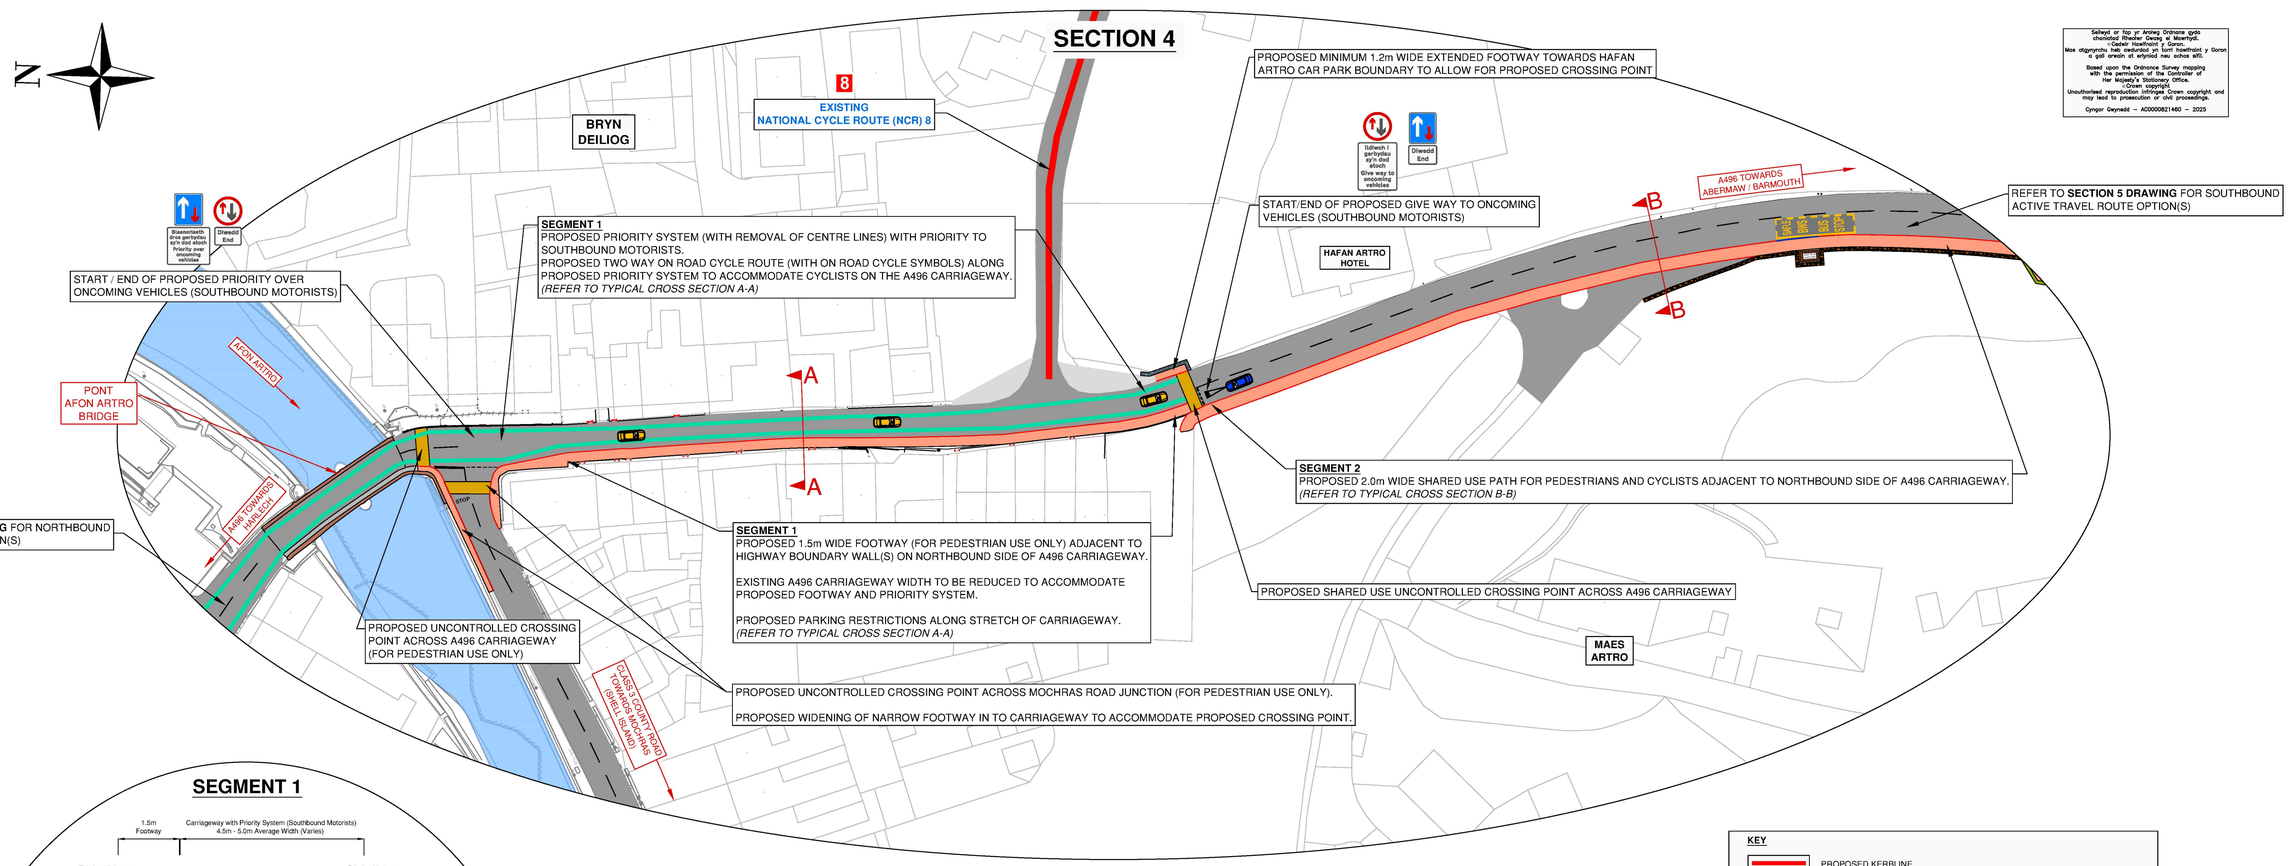


Seiliwyd ar fap yr Arolwg Ordnans gyda chaniatâd Rheolwr Swyddfa Ei Mawrhydi / Cadwr Nwyllfraint y Goron.
Mae atgynyrchu heb awdurdod yn torri hawlfraint y Goron a gall arwain at erlyniad neu achos sifil.

Based upon the Ordnance Survey mapping with the permission of the Controller of Her Majesty's Stationery Office.
© Crown copyright.
Unauthorised reproduction infringes Crown copyright and may lead to prosecution or civil proceedings.
Cyngor Gwynedd – AC0000821460 – 2025

SEGMENT 1

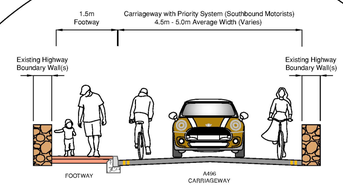


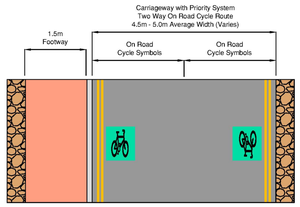


Pedestrian Footway, A496 Carriageway Priority System & On Road Cycle Way (Quiet Streets)
Proposed 1.5m wide footway (pedestrian use only) adjacent to property boundary wall(s).
Existing A496 carriageway width to be reduced to accommodate proposed walkway.
Proposed carriageway priority system with requirement for Northbound motorists to stop and give way to oncoming southbound motorists.
Proposed two way cycle route along carriageway priority system for cyclists with aid of road signs and markings at regular intervals.
Proposed on road parking restrictions along the A496 carriageway.
(To DE101 & DE205 Active Travel Guidance)

TYPICAL SECTION A-A
PEDESTRIAN FOOTWAY, ON ROAD CYCLE ROUTE (QUIET STREETS) & A496 CARRIAGEWAY PRIORITY SYSTEM

SEGMENT 2

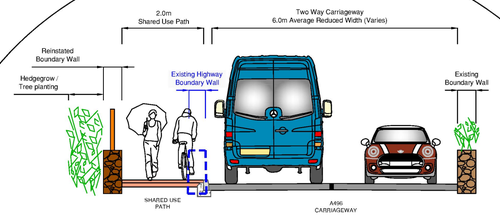

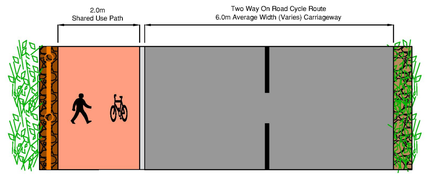

Shared Use Path (Adjacent to A496 Carriageway)
Proposed 2.0m wide shared use path adjacent to A496 carriageway.
Existing highway boundary wall(s) to be taken down and reinstated at rear of proposed shared use path.
New hedgegrow / tree planting at rear of new boundary wall.
(To DE401 Active Travel Guidance)

TYPICAL SECTION B-B
SHARED USE PATH ADJACENT TO CARRIAGEWAY

KEY

- PROPOSED KERBLINE
- PROPOSED ON ROAD CYCLISTS
- PROPOSED FOOTWAY (PEDESTRIAN USE ONLY)
- PROPOSED UNCONTROLLED CROSSING POINT (PEDESTRIAN USE ONLY)
- EXISTING HIGHWAY BOUNDARY WALL
- EXISTING AFON ARTRO BRIDGE PARAPET WALL
- PROPOSED REINSTATED BOUNDARY WALL (HAFAN ARTRO HOTEL CAR PARK)
- PROPOSED NORTHBOUND BUS STOP (A496)
- EXISTING CARRIAGEWAY (A496)
- NATIONAL CYCLE ROUTE (NCR) 8

Llanbedr Village Improvements

Safety, Active Travel and Public Transport Improvements (without Low-Speed Relief Road)

Section 4

14/09/2025 10:31:58 C:\USERS\BSYSKYNGR\GWYNEDD YGC - PROSIECTAU PROJECTS - XTRYCDP - COMPUTER DESIGN PROGRAMS\AUTOCAD\EVGA\ATH DYLANIAU\LLDTS_BUS WITHOUT LSRR _4.DWG

Ymgynghoriaeth **GWYNEDD** Consultancy


YGC

Gweilliannau Trafnidiaeth Llanbedr - WelTAG Dau
Llanbedr Transport Improvements - WelTAG Two

Gweithio gyda / Working with:

Cyngor Gwynedd · WSP · Llywodraeth Cymru Welsh Government

ARDAL 5

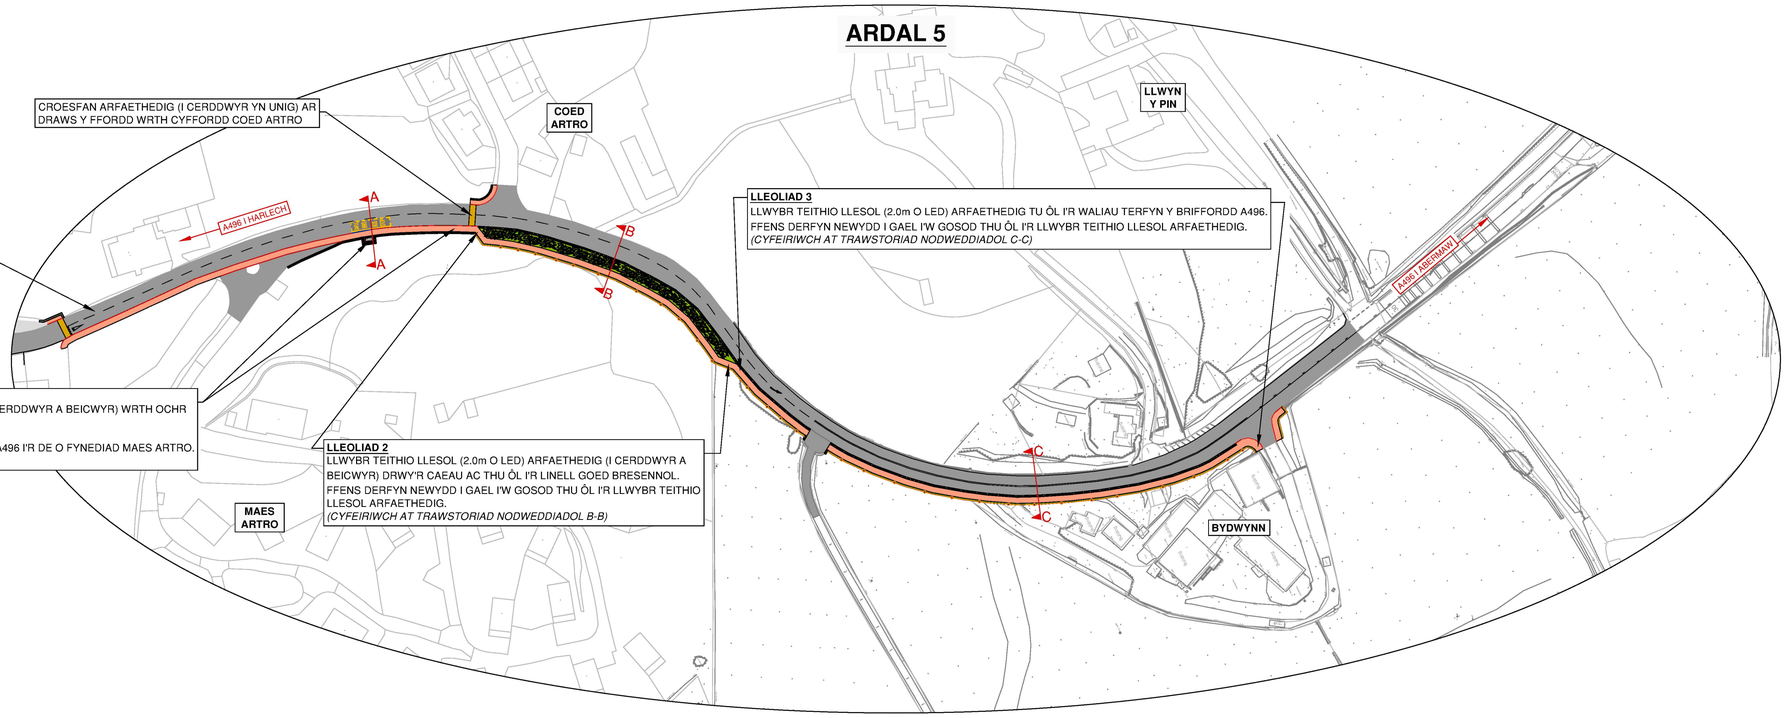


Seiliwyd ar fap yr Arolwg Ordnans gyda chaniatâd Rheolwr Deiseg ei Mawrhydi.
Cadwir Hawlfraint y Goron.
Mae atgynyrchu hab anawdurdod yn torri hawlfraint y Goron a gall arwain at erlyniad neu achos sifil.

Based upon the Ordnance Survey mapping with the permission of the Controller of Her Majesty's Stationery Office.
© Crown copyright
Unauthorised reproduction infringes Crown copyright and may lead to prosecution or civil proceedings.
Cyngor Gwynedd – AC0000821460 – 2025

ALLWEDD

- LLINELL CWRB NEWYDD
- LLWYBR TEITHIO LLESOL ARFAETHEDIG
- LLAIN LAS ARFAETHEDIG
- CROESFAN ARFAETHEDIG (I CERDDWYR YN UNIG)
- WÂL DERFYN BRESENNOL
- FFENS DERFYN NEWYDD
- PLANNU COED / GWRYCHOEDD
- SAFLE BWS GOGLEDDOL ARFAETHEDIG (A496)
- PRIFFORDD BRESENNOL (A496)


LLEOLIAD 1

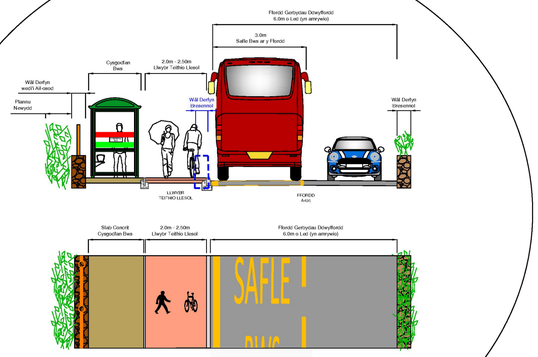

Llwybr Teithio Llesol Wrth Ochr Ffordd A496 ac Safle Bws Newydd (Gogleddol)
Safle bws (Gogleddol) arfaethedig, gyda chysgodfan bws newydd wedi'i leoli tu ôl i'r llwybr teithio llesol (2.0m o led) arfaethedig, ac marciau ffyrdd safle bws wedi'i osod ar hyd y ffordd.
(I DE401 Canllawiau Teithio Llesol)

TRAWSTORIAD NODWEDDIADOL A-A
LLWYBR TEITHIO LLESOL
AC SAFLE BWS NEWYDD (GOGLEDDOL) AR Y A496


LLEOLIAD 2

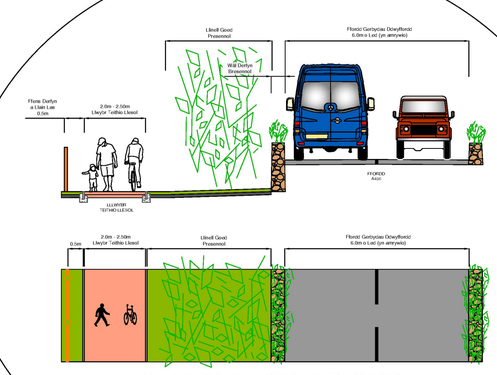

Llwybr Teithio Llesol (Oddiwrth Ffordd A496)
Llwybr Teithio Llesol (2.0m o led) arfaethedig ar gyfer cerddwyr a beicwyr oddiwrth y ffordd A496, drwy'r caeuau ac thu ôl i'r linell goed bresennol.
Waliau terfyn a llinell goed i gael i'w cadw.
Ffens derfyn newydd i gael i'w gosod thu ôl i'r llwybr teithio llesol arfaethedig.
(I DE403 Canllawiau Teithio Llesol)

TRAWSTORIAD NODWEDDIADOL B-B
LLWYBR TEITHIO LLESOL (ODDIWRTH Y FFORDD)

LLEOLIAD 3

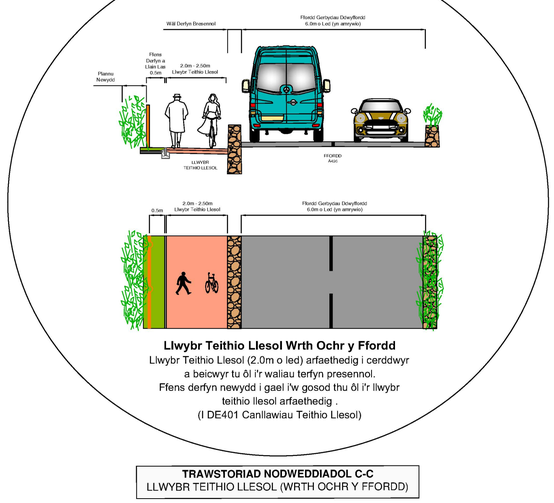

Llwybr Teithio Llesol Wrth Ochr y Ffordd
Llwybr Teithio Llesol (2.0m o led) arfaethedig i cerddwyr a beicwyr tu ôl i'r waliau terfyn presennol.
Ffens derfyn newydd i gael i'w gosod thu ôl i'r llwybr teithio llesol arfaethedig .
(I DE401 Canllawiau Teithio Llesol)

TRAWSTORIAD NODWEDDIADOL C-C
LLWYBR TEITHIO LLESOL (WRTH OCHR Y FFORDD)

Gwelliannau Pentref Llanbedr	Gwelliannau Diogelwch, Teithio Llesol a Trafnidiaeth Cyhoeddus (Heb Ffordd Liniaru Cyflymder Isel)	Ardal 5

C:\USERS\83695\CYNGOR GWYNEDD\YGC - PROSIECTAU PROJECTS - DYDD\GIS - COMPUTER DESIGN PROGRAMS\AUTOCAD\EVIDENCE\YMATEB DYLANIADAU\CYNLLUNIAU CYNRADD\ED701_BUS7 HEB LSBR.DWG
14/03/2025 13:38:12


Ymgynghoriaeth **GWYNEDD** Consultancy

Gweilliannau Trafnidiaeth Llanbedr - WelTAG Dau
Llanbedr Transport Improvements - WelTAG Two

Gweithio gyda / Working with:

Cyngor Gwynedd | wsp | Llywodraeth Cymru Welsh Government

SECTION 5

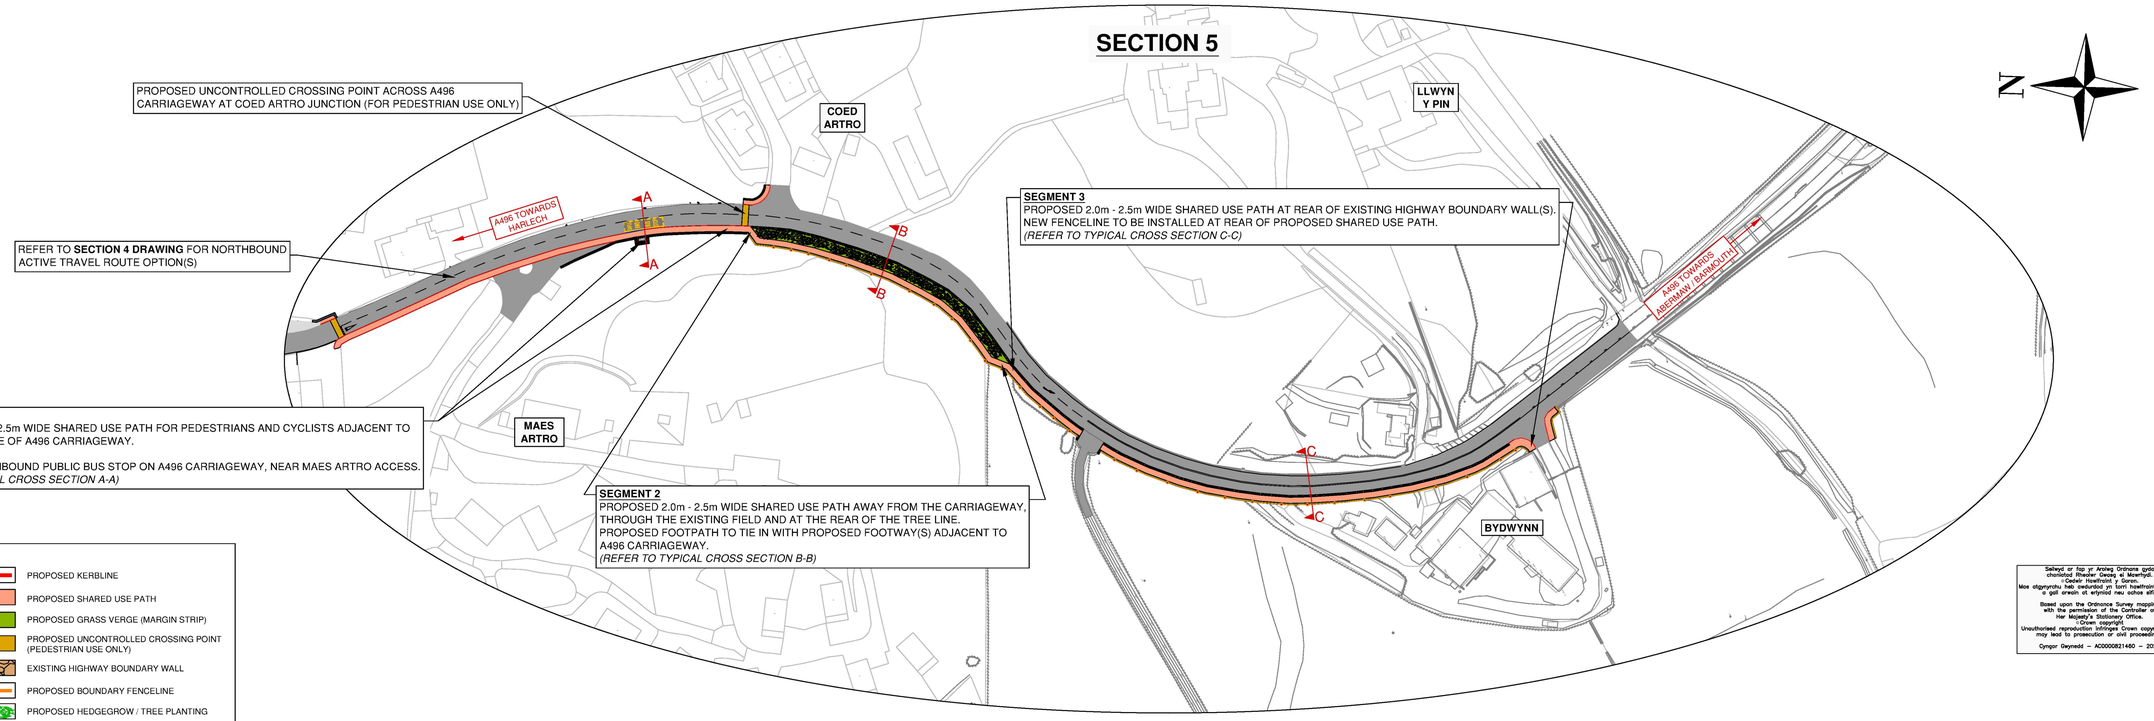


KEY

- PROPOSED KERBLINE
- PROPOSED SHARED USE PATH
- PROPOSED GRASS VERGE (MARGIN STRIP)
- PROPOSED UNCONTROLLED CROSSING POINT (PEDESTRIAN USE ONLY)
- EXISTING HIGHWAY BOUNDARY WALL
- PROPOSED BOUNDARY FENCELINE
- PROPOSED HEDGEGROW / TREE PLANTING
- PROPOSED NORTHBOUND BUS STOP (A496)
- EXISTING TWO WAY CARRIAGEWAY (A496)

Seiliwyd ar fap yr Arolwg Ordnans gyda chaniatâd Rheolydd Llyfrfa Ei Mawrhydi.
© Hawlfraint y Goron a hawliau cronfa ddata 2025.
Mae dilyniyrhau heb awdurdod yn torri hawlfraint y Goron a gall arwain at erlyniad neu achos sifil.

Based upon the Ordnance Survey mapping with the permission of the Controller of Her Majesty's Stationery Office.
© Crown copyright 2025.
Unauthorised reproduction infringes Crown copyright and may lead to prosecution or civil proceedings.
Cyngor Gwynedd – AC0000821460 – 2025


SEGMENT 1

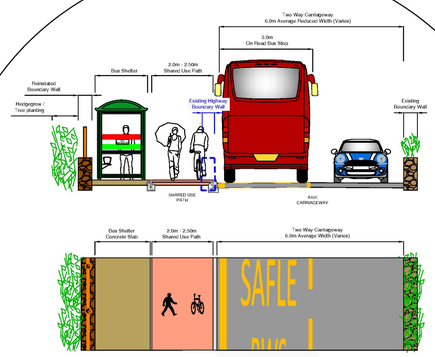

Shared Use Path (Adjacent to A496 Carriageway) & On Road Bus Stop (Northbound)
Proposed on road bus stop (Northbound) with new bus shelter installed at rear of proposed 2.0m - 2.5m wide shared use path.
New raised platform to be constructed and new bus stop road markings to be laid on A496 carriageway surface.
(To DE401 Active Travel Guidance)

TYPICAL SECTION A-A
SHARED USE PATH &
NORTHBOUND ON ROAD BUS STOP


SEGMENT 2

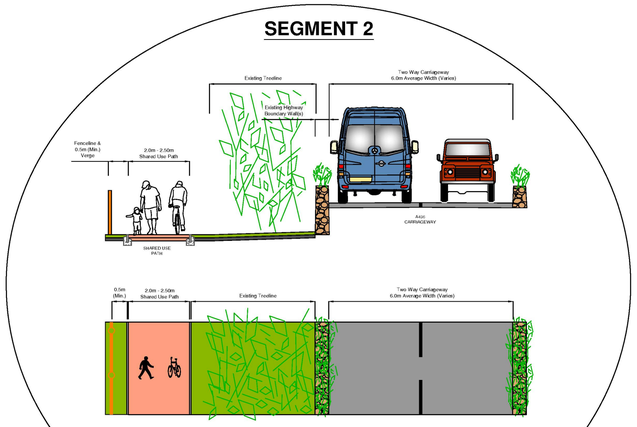

Shared Use Path (Away from Road)
Proposed 2.0m - 2.5m wide shared use path for pedestrians and cyclists away from the A496 carriageway, through the field(s) and at the rear of the treeline(s).
Existing highway boundary wall(s) and treeline(s) to be retained.
New boundary fenceline at rear of proposed shared use path.
Proposed shared use path to tie in with proposed path(s) adjacent to A496 carriageway.
(To DE403 Active Travel Guidance)

TYPICAL SECTION B-B
SHARED USE PATH (AWAY FROM ROAD)

SEGMENT 3

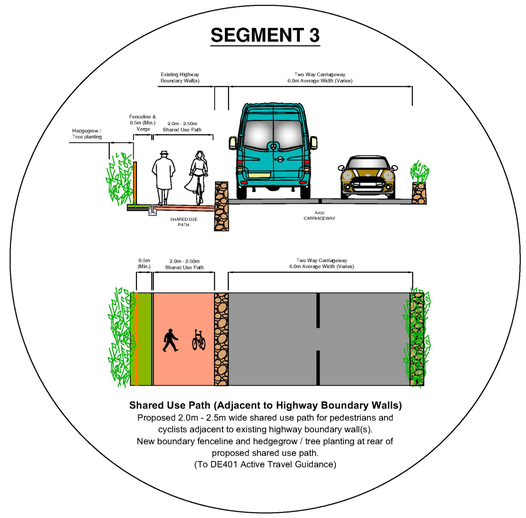

Shared Use Path (Adjacent to Highway Boundary Walls)
Proposed 2.0m - 2.5m wide shared use path for pedestrians and cyclists adjacent to existing highway boundary wall(s).
New boundary fenceline and hedgegrow / tree planting at rear of proposed shared use path.
(To DE401 Active Travel Guidance)

TYPICAL SECTION C-C
SHARED USE PATH (ADJACENT TO HIGHWAY BOUNDARY WALLS)

Llanbedr Village Improvements	Safety, Active Travel and Public Transport Improvements (without Low-Speed Relief Road)	Section 5

C:\USERS\KB9659\CYNGOR GWYNEDD\YGC - PROSIECTAU PROJECTS - B2193\CDP - COMPUTER DESIGN PROGRAMS\AUTOCAD\FFLOR\ATH DYLAN\B2193_B2BT WITHOUT LSRR_A.DWG
14/03/2025 10:38:46

GWELLIANNAU TEITHIO LLESOL – ARALL

ACTIVE TRAVEL IMPROVEMENTS – OTHER

Ymgynghoriaeth **GWYNEDD** Consultancy


YGC

Gweilliannau Trafnidiaeth Llanbedr - WelTAG Dau

Llanbedr Transport Improvements - WelTAG Two

Gweithio gyda / Working with:

Cyngor Gwynedd | wsp | Llywodraeth Cymru Welsh Government

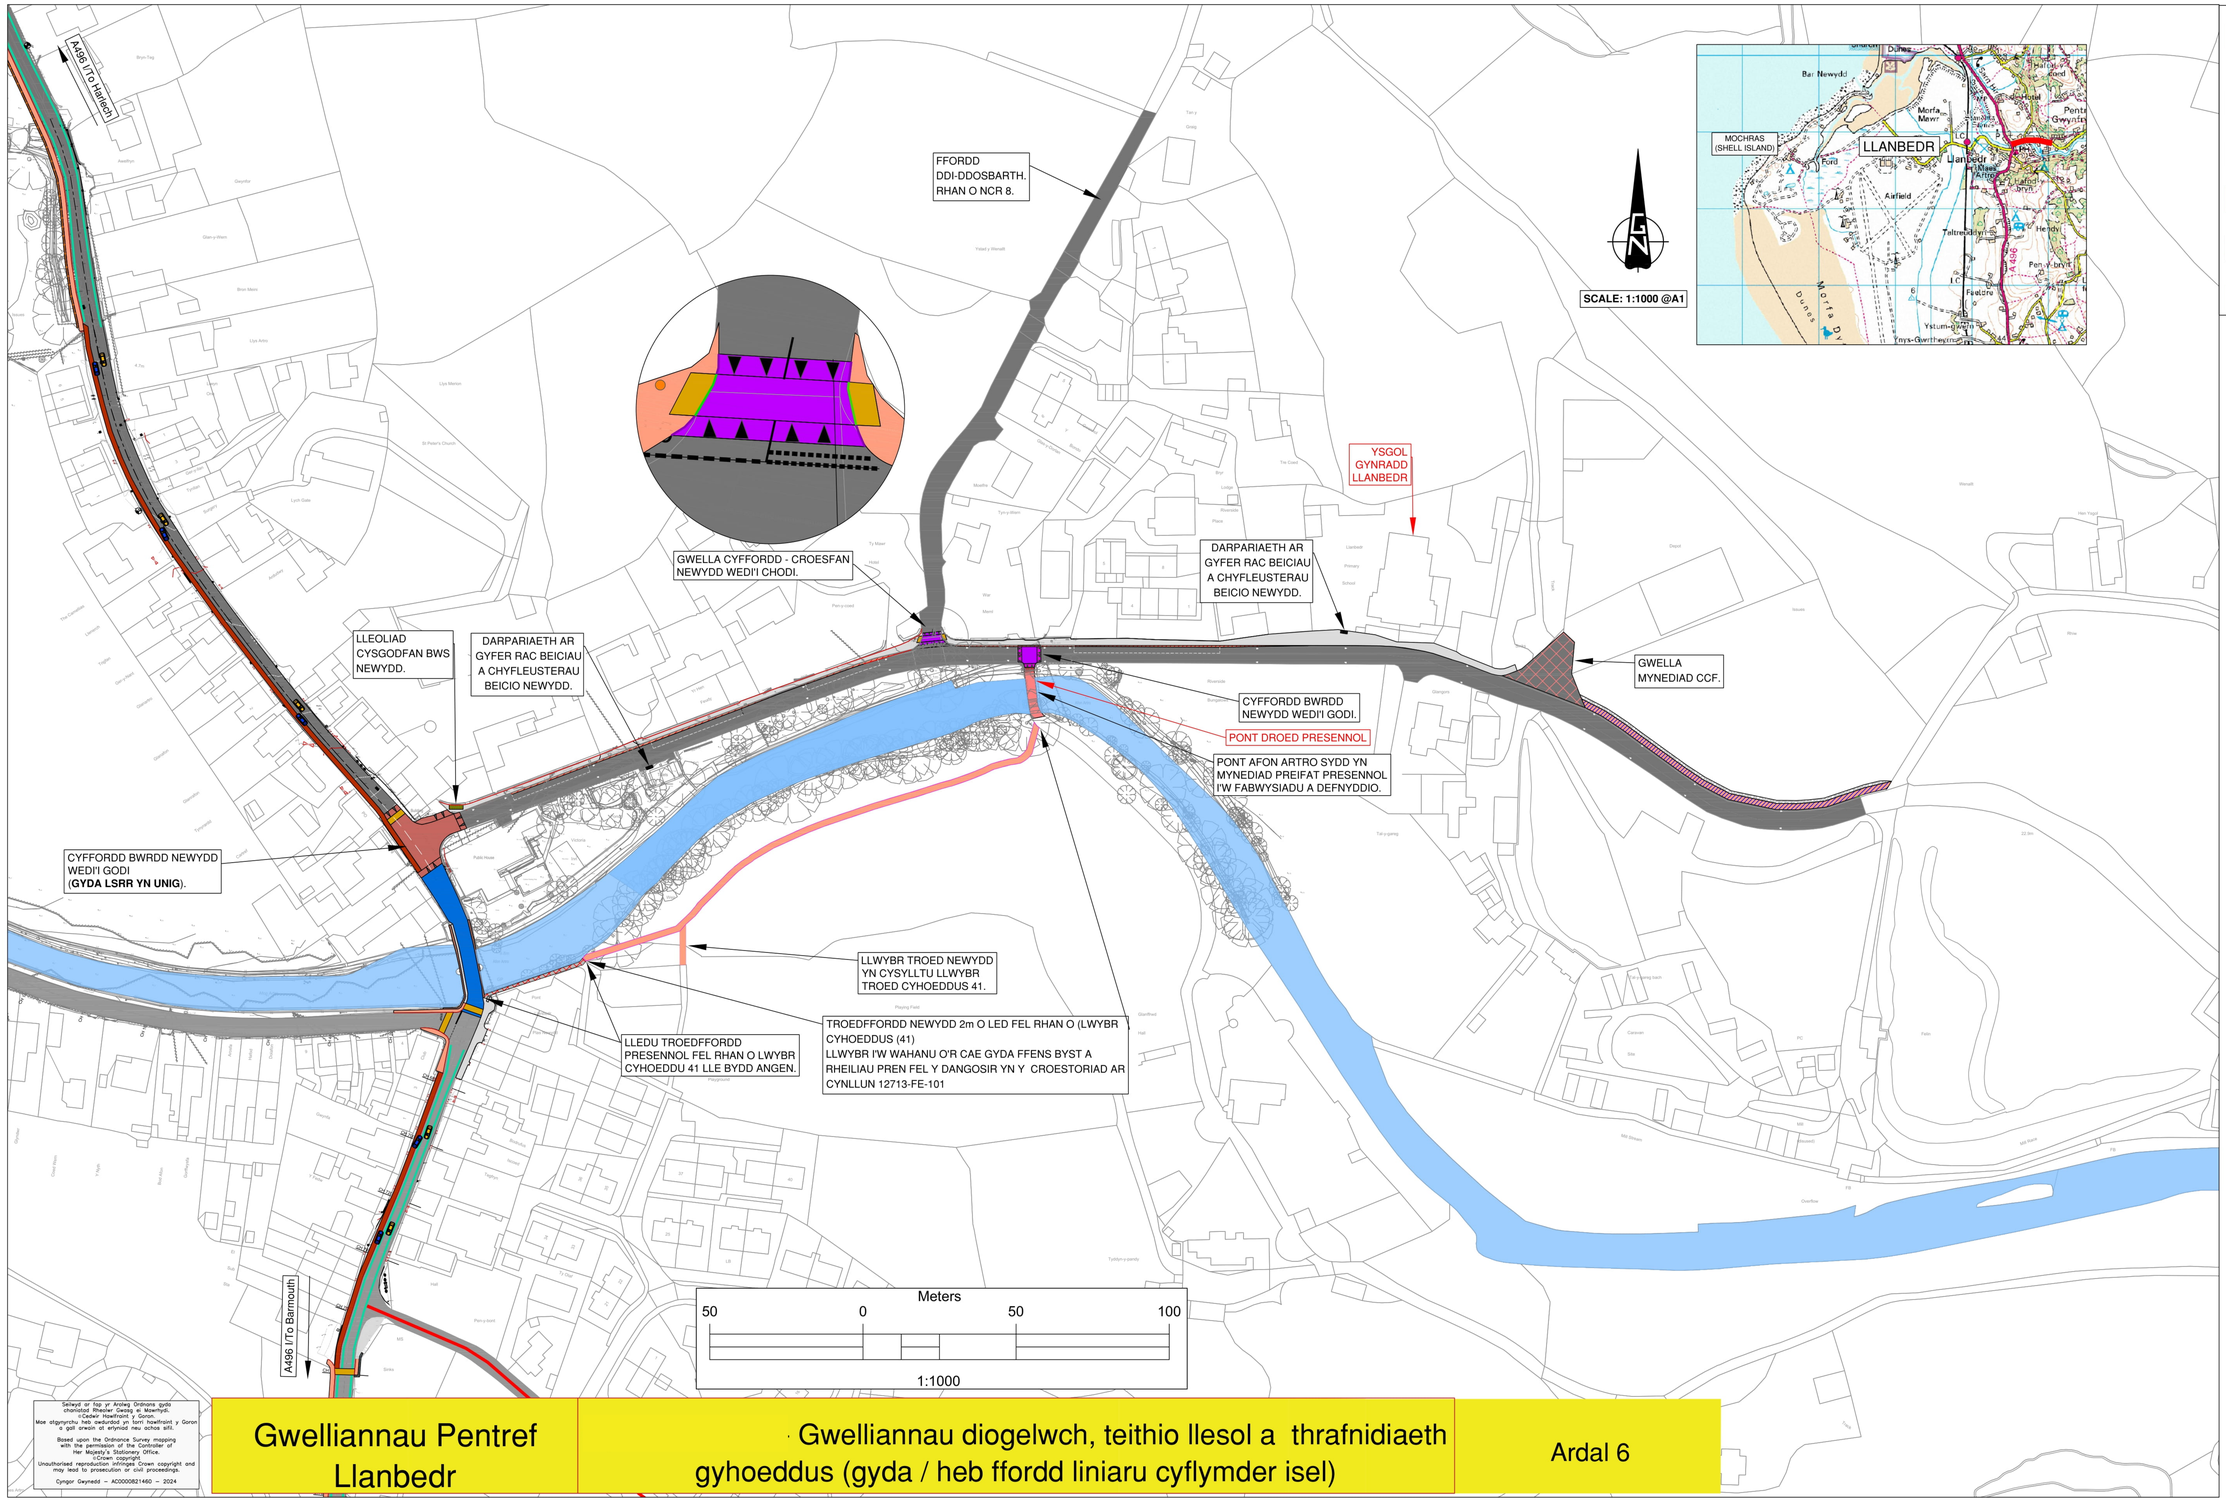

OPSIWN 1 - YMESTYN Y DROEDFFORDD I DROEDFFORDD LAWN 2.5M O LED

TROEDFFORDD PRESENNOL

PRIFFORDD BRESENNOL

TROEDFFORDD NEWYDD FEL RHAN O LWYBR CYHOEDDUS 41

LLWYBR PRESENNOL I'W LEDU I 2m LLE'N BOSIB

PONT DROED BRESENNOL

Seiliwyd ar fap yr Arolwg Ordnans gyda chaniatâd Rheolwr Gwasg ei Mawrhydi.
© Cedwir Hawlfraint y Goron.
Mae atgynyrchu heb awdurdod yn torri hawlfraint y Goron a gall arwain at erlyniad neu achos sifil.

Based upon the Ordnance Survey mapping with the permission of the Controller of Her Majesty's Stationery Office.
© Crown copyright
Unauthorised reproduction infringes Crown copyright and may lead to prosecution or civil proceedings.

Cyngor Gwynedd – AC0000821460 – 2024

Gwelliannau Pentref Llanbedr

Gwelliannau diogelwch, teithio llesol a thrafnidiaeth gyhoeddus (gyda / heb ffordd liniaru cyflymder isel)

Ardal 6

C:\USERS\KMASHTON\DESKTOP\GWYNEDD CONSULTANCY\PROJECTS - CURRENT\12713 - LLANBEDR TRANSPORT IMPROVEMENTS - WELTAG 2\CAD\DRAWINGS\AUTOCAD\FEASIBILITY\WITH HIERARCHY\ACTIVE TRAVEL LINK FROM A496 TO THE MILL CARAVAN PARK JUNCTION\ACTIVE TRAVEL LINK FROM A496 TO THE MILL CARAVAN PARK JUNCTION.DWG 12/03/2025 16:11:25

Ymgynghoriaeth **GWYNEDD** Consultancy


YGC

Gweilliannau Trafnidiaeth Llanbedr - WelTAG Dau

Llanbedr Transport Improvements - WelTAG Two

Gweithio gyda / Working with:

Cyngor Gwynedd · wsp · Llywodraeth Cymru Welsh Government

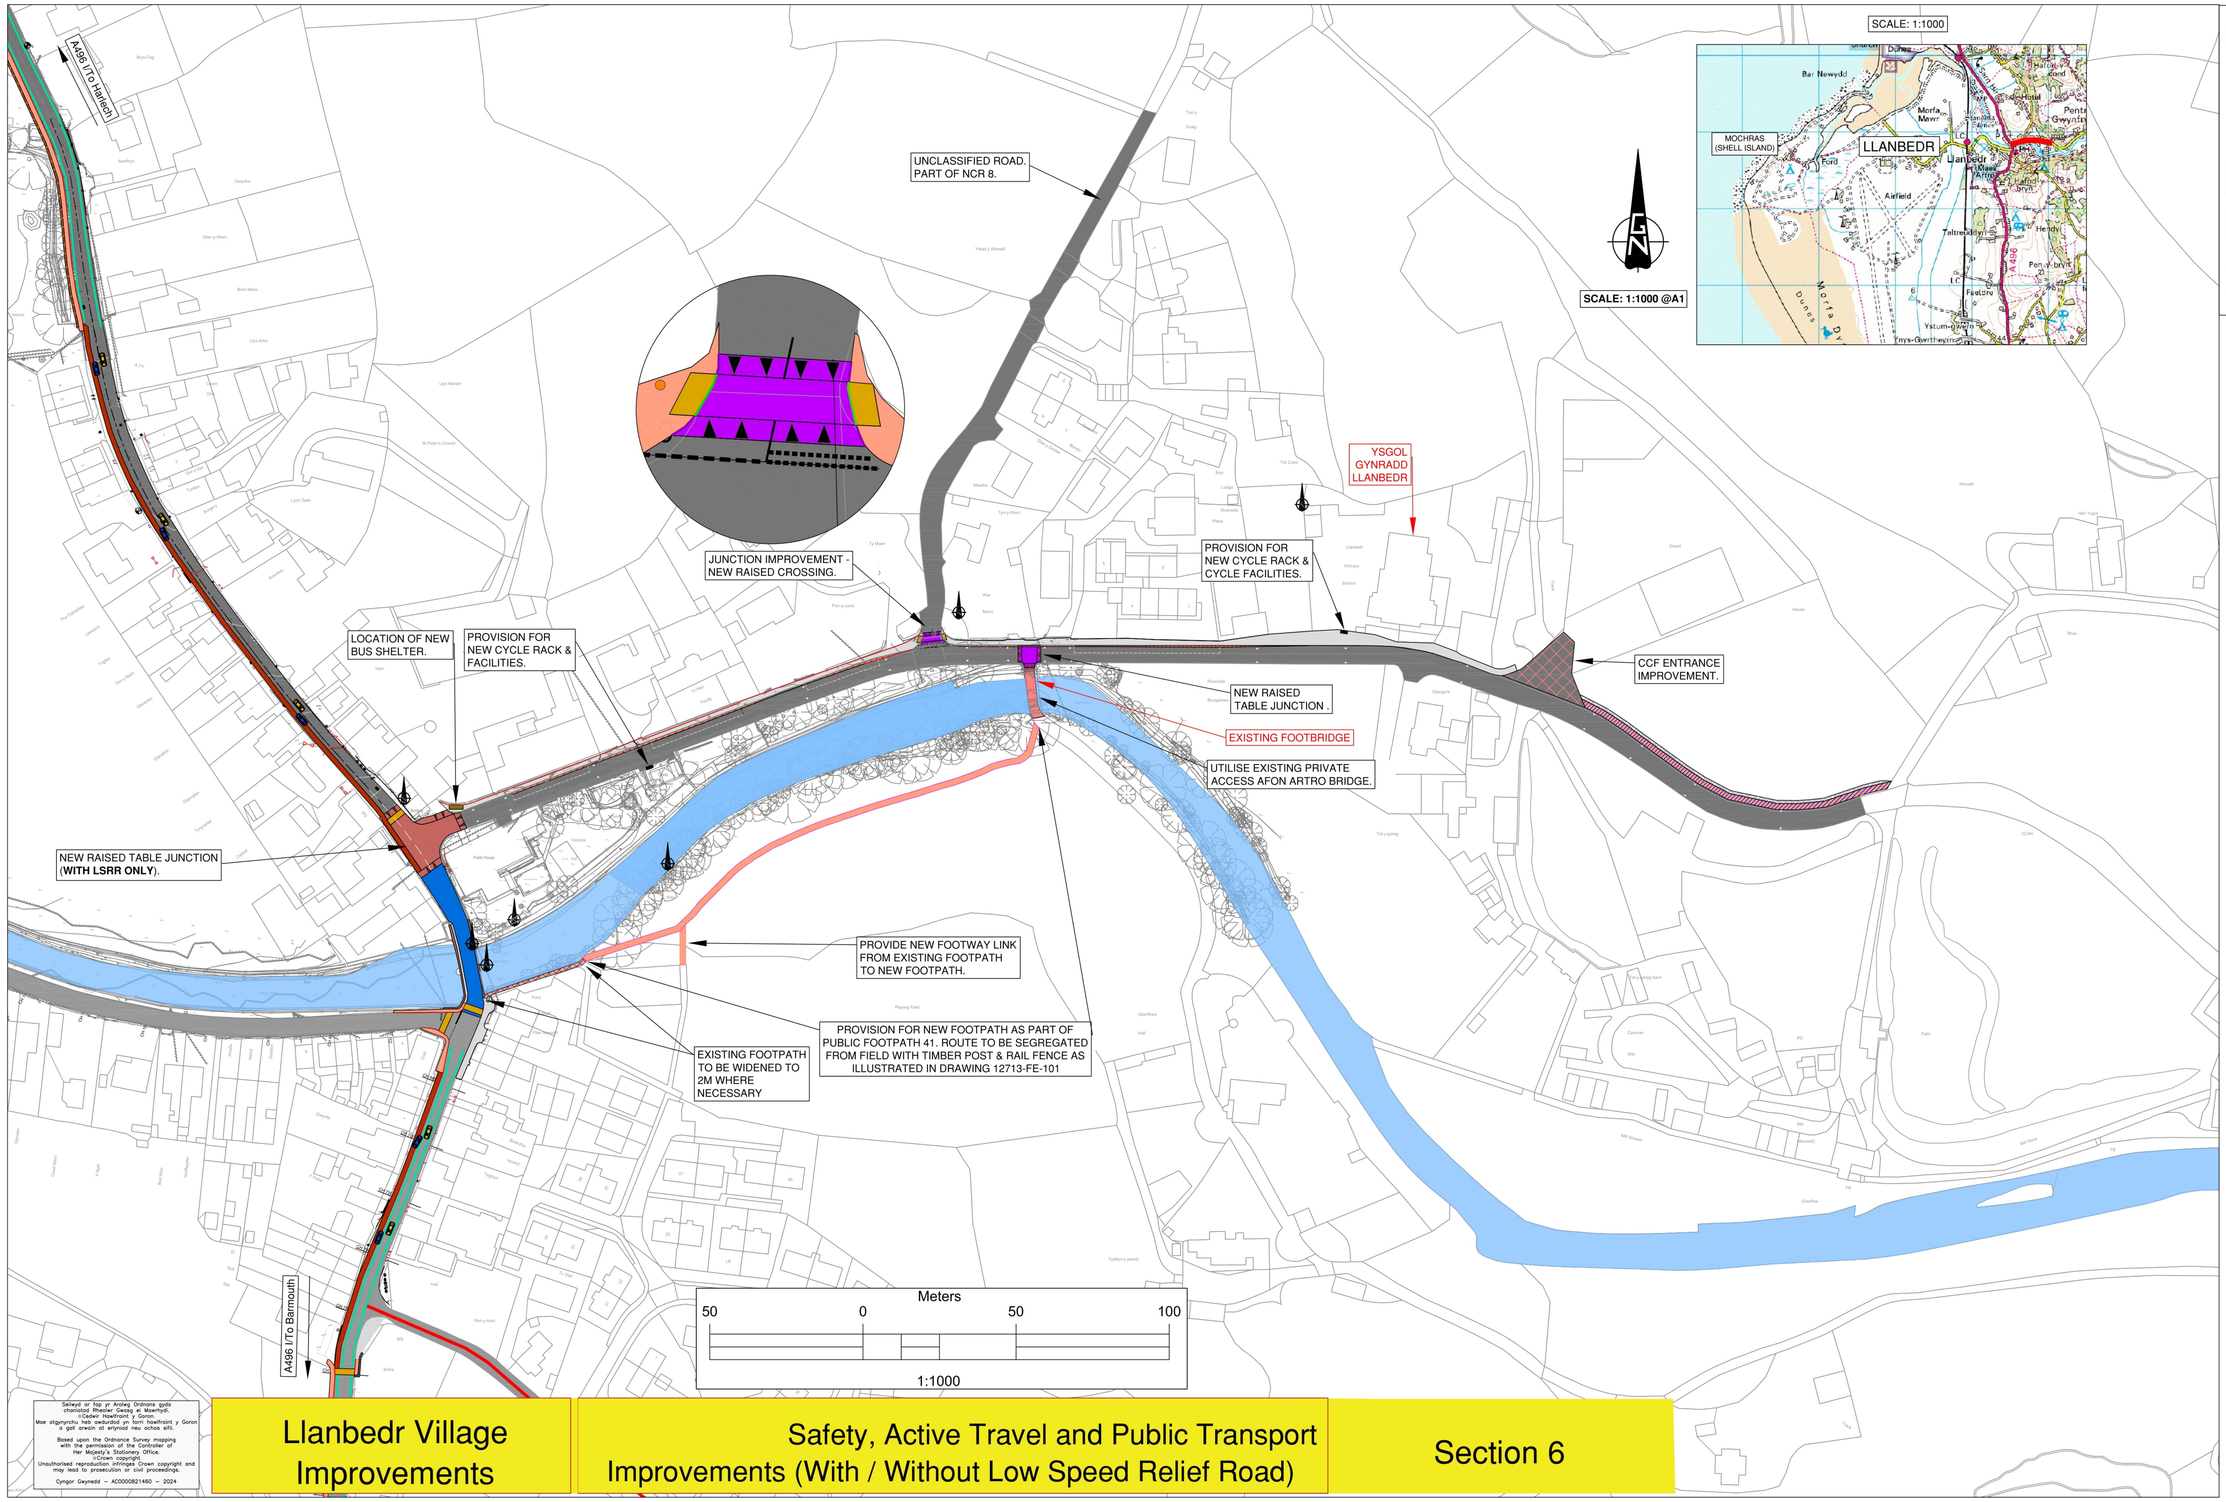

Seiliwyd ar fap yr Arolwg Ordnans gyda chaniatâd Rheolwr Gwasg ei Mawrhydi.
© Cedwir Hawlfraint y Goron.
Mae atgynyrchu heb awdurdod yn torri hawlfraint y Goron a gall arwain at erlyniad neu achosi sifil.

Based upon the Ordnance Survey mapping with the permission of the Controller of Her Majesty's Stationery Office.
© Crown copyright
Unauthorised reproduction infringes Crown copyright and may lead to prosecution or civil proceedings.

Cyngor Gwynedd – AC0000821460 – 2024

Llanbedr Village Improvements

Safety, Active Travel and Public Transport Improvements (With / Without Low Speed Relief Road)

Section 6

12/03/2025 16:10:01 C:\USERS\RHYDYCNOGR.GWYNEDD.GOV.UK\ONEDRIVE - PROSIECTAU PROJECTS\12713 - LLANBEDR - COMPUTER DESIGN PROGRAMS\AUTOCAD\FEIGWITH FERRY\ACTIVE TRAVEL LINK FROM A496 TO THE MILL CARAVAN PARK JUNCTION\REV B - AFTER WSP COMMENTS\12713-SWD100-3F-12713-FE-WDM.dgn

Ymgynghoriaeth **GWYNEDD** Consultancy


YGC


Gweilliannau Trafnidiaeth Llanbedr - WelTAG Dau


Llanbedr Transport Improvements - WelTAG Two


Gweithio gyda / Working with:

Cyngor Gwynedd · wsp · Llywodraeth Cymru Welsh Government

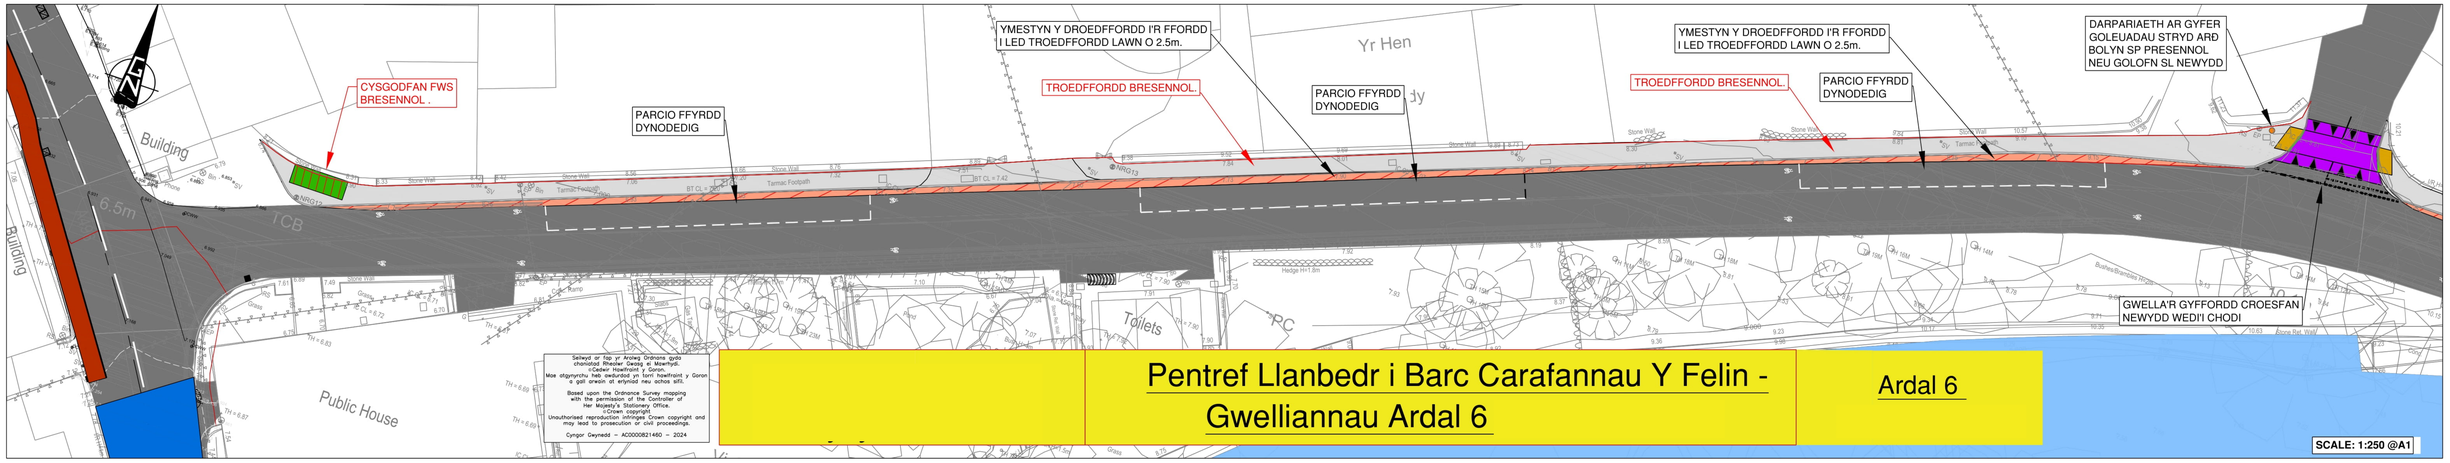

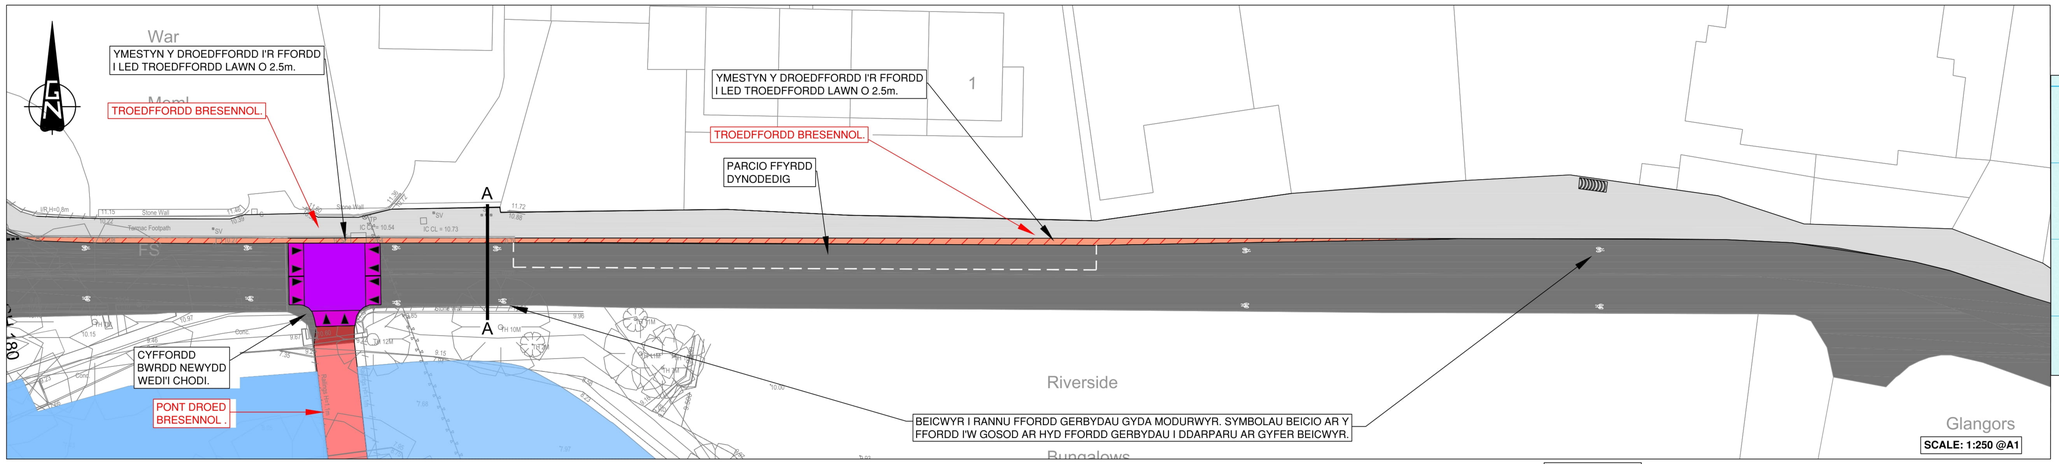

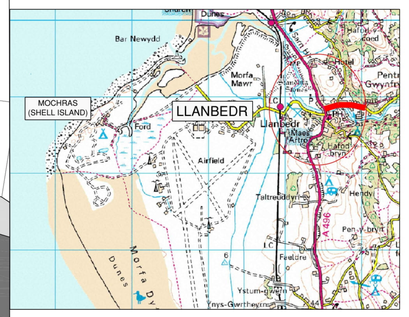

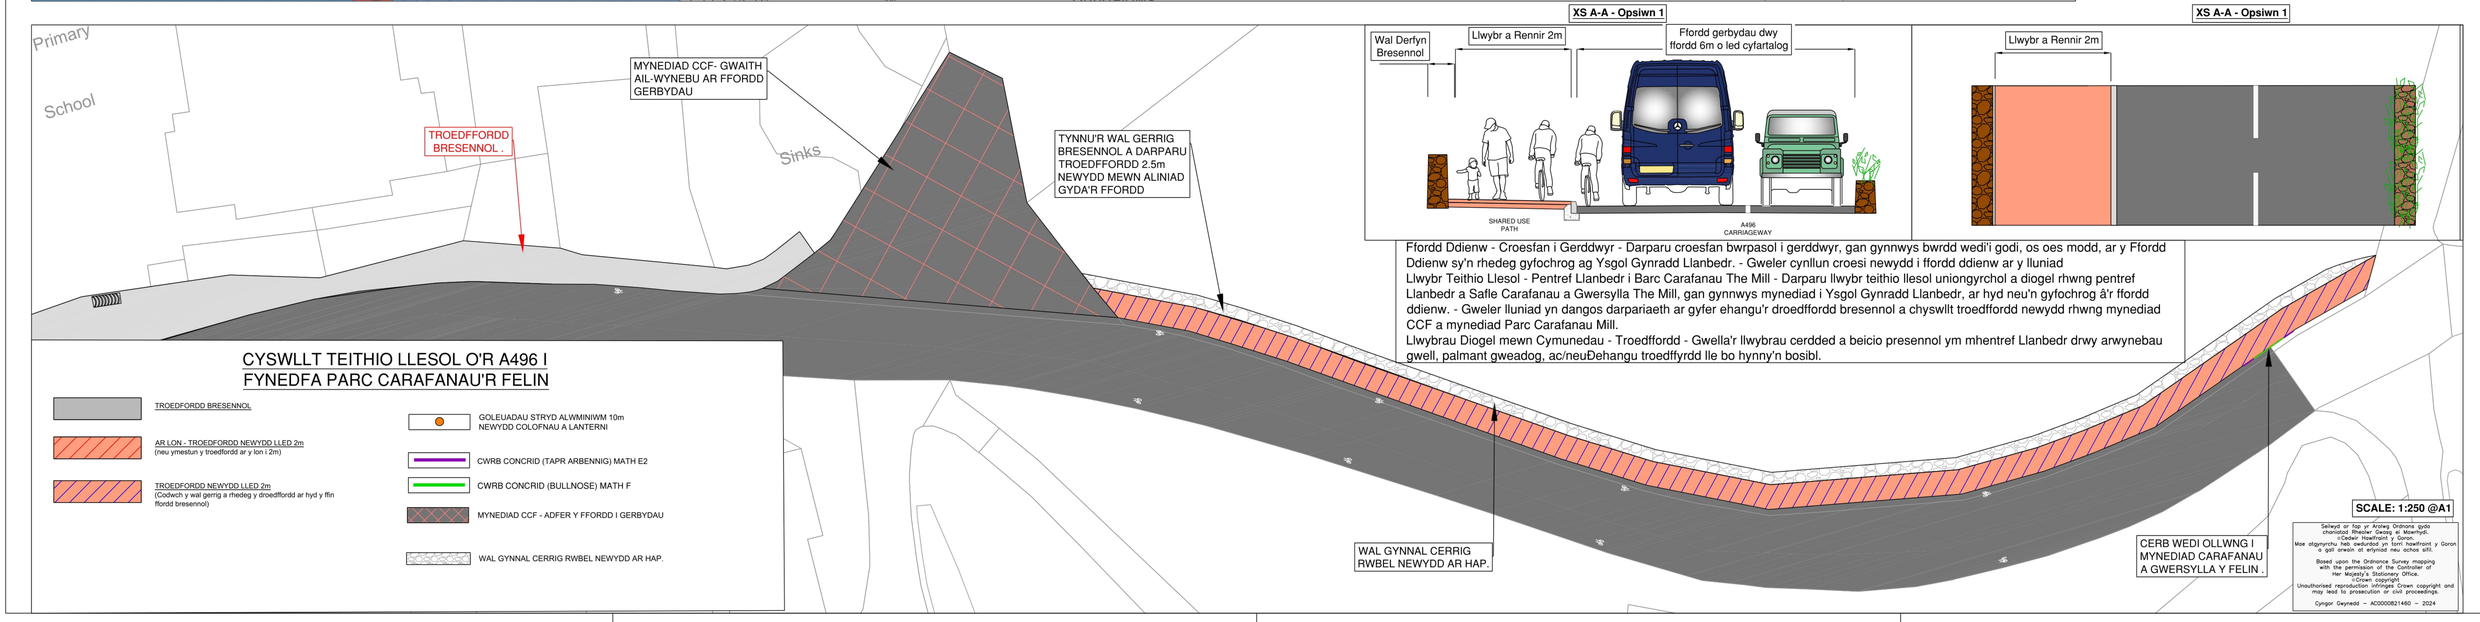

Seiliwyd ar fap yr Arolwg Ordnans gyda chaniatâd Rheolwr Swyddfa Ei Mawrhydi.
©Cedwir Hawlfraint y Goron.
Mae ategwyrchu heb awdurdod yn torri hawlfraint y Goron a gall arwain at erlyniad neu achos sifil.
Based upon the Ordnance Survey mapping with the permission of the Controller of Her Majesty's Stationery Office.
©Crown copyright.
Unauthorised reproduction infringes Crown copyright and may lead to prosecution or civil proceedings.
Cyngor Gwynedd – AC0000821460 – 2024

C:\USERS\KBYRD\CYNGOR GWYNEDD\YGC - PROSIECTAU PROJECTS - 3737\YCDP - COMPUTER DESIGN PROGRAMS\AUTOCAD\EYGWAITH GERWYN\ACTIVE TRAVEL LINK FROM A496 TO THE MILL CARAVAN PARK JUNCTION\REV B - 3737-YCDP-ZZ-XX-DWG-0001.dwg 12/03/2025 09:30:26


Ymgynghoriaeth **GWYNEDD** Consultancy


YGC


Gweilliannau Trafnidiaeth Llanbedr - WelTAG Dau
Llanbedr Transport Improvements - WelTAG Two


Gweithio gyda / Working with:

Cyngor Gwynedd | WSP | Llywodraeth Cymru Welsh Government

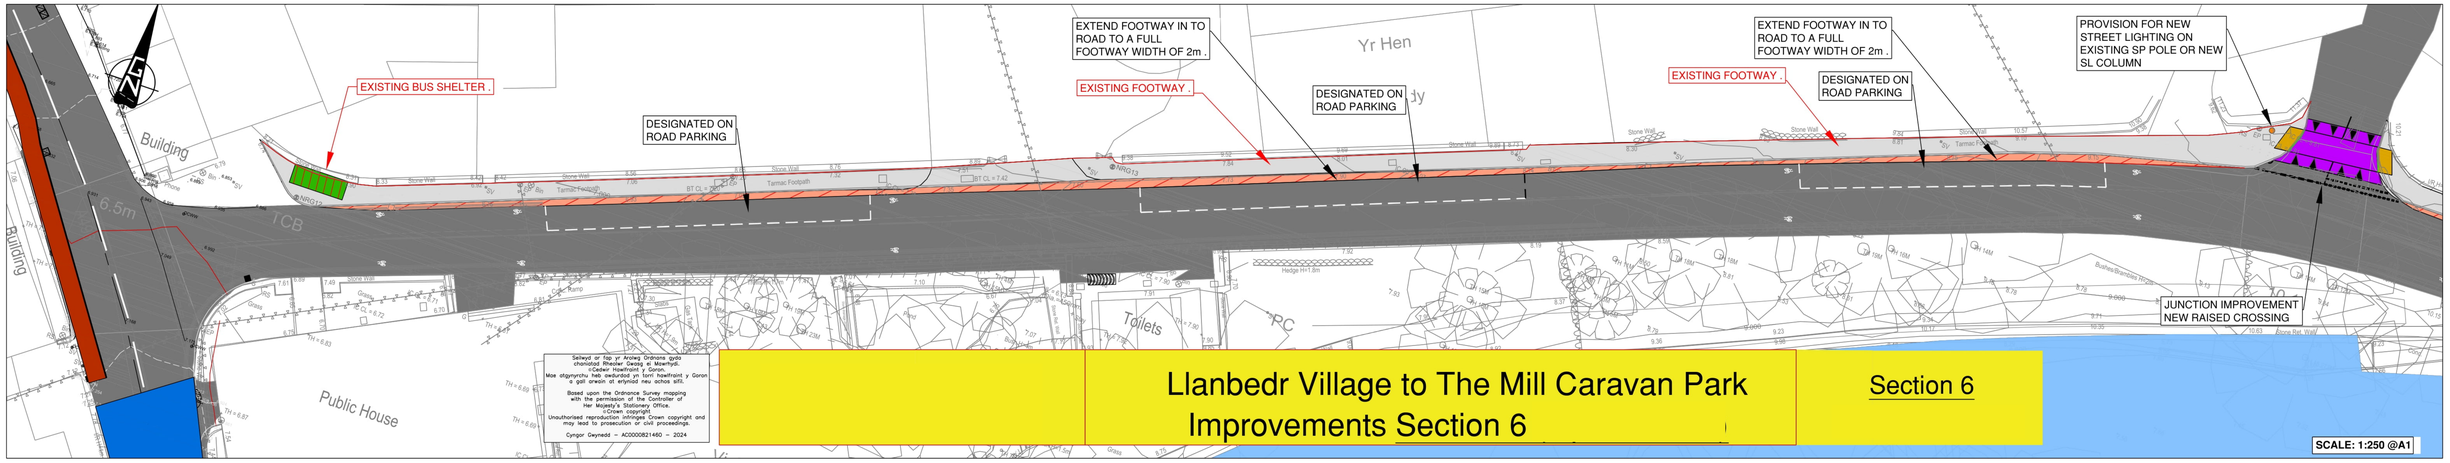

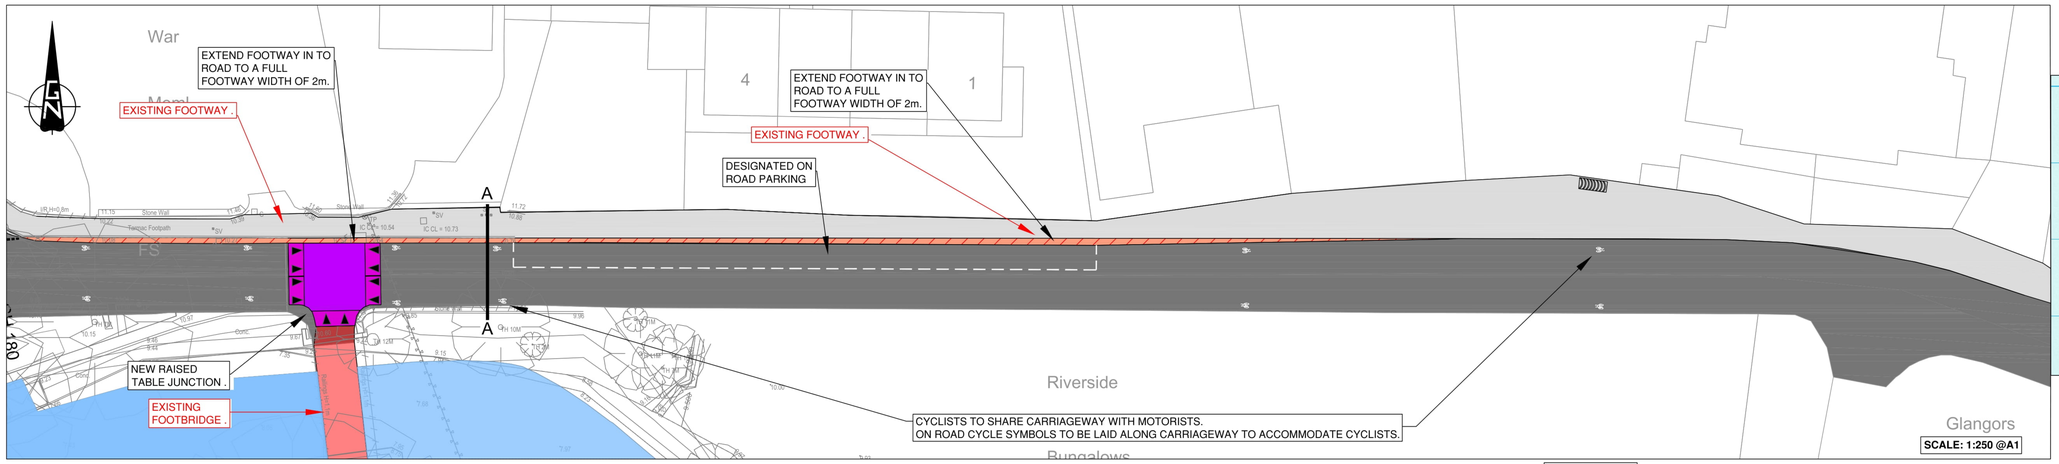

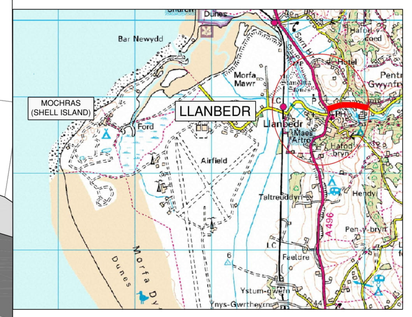

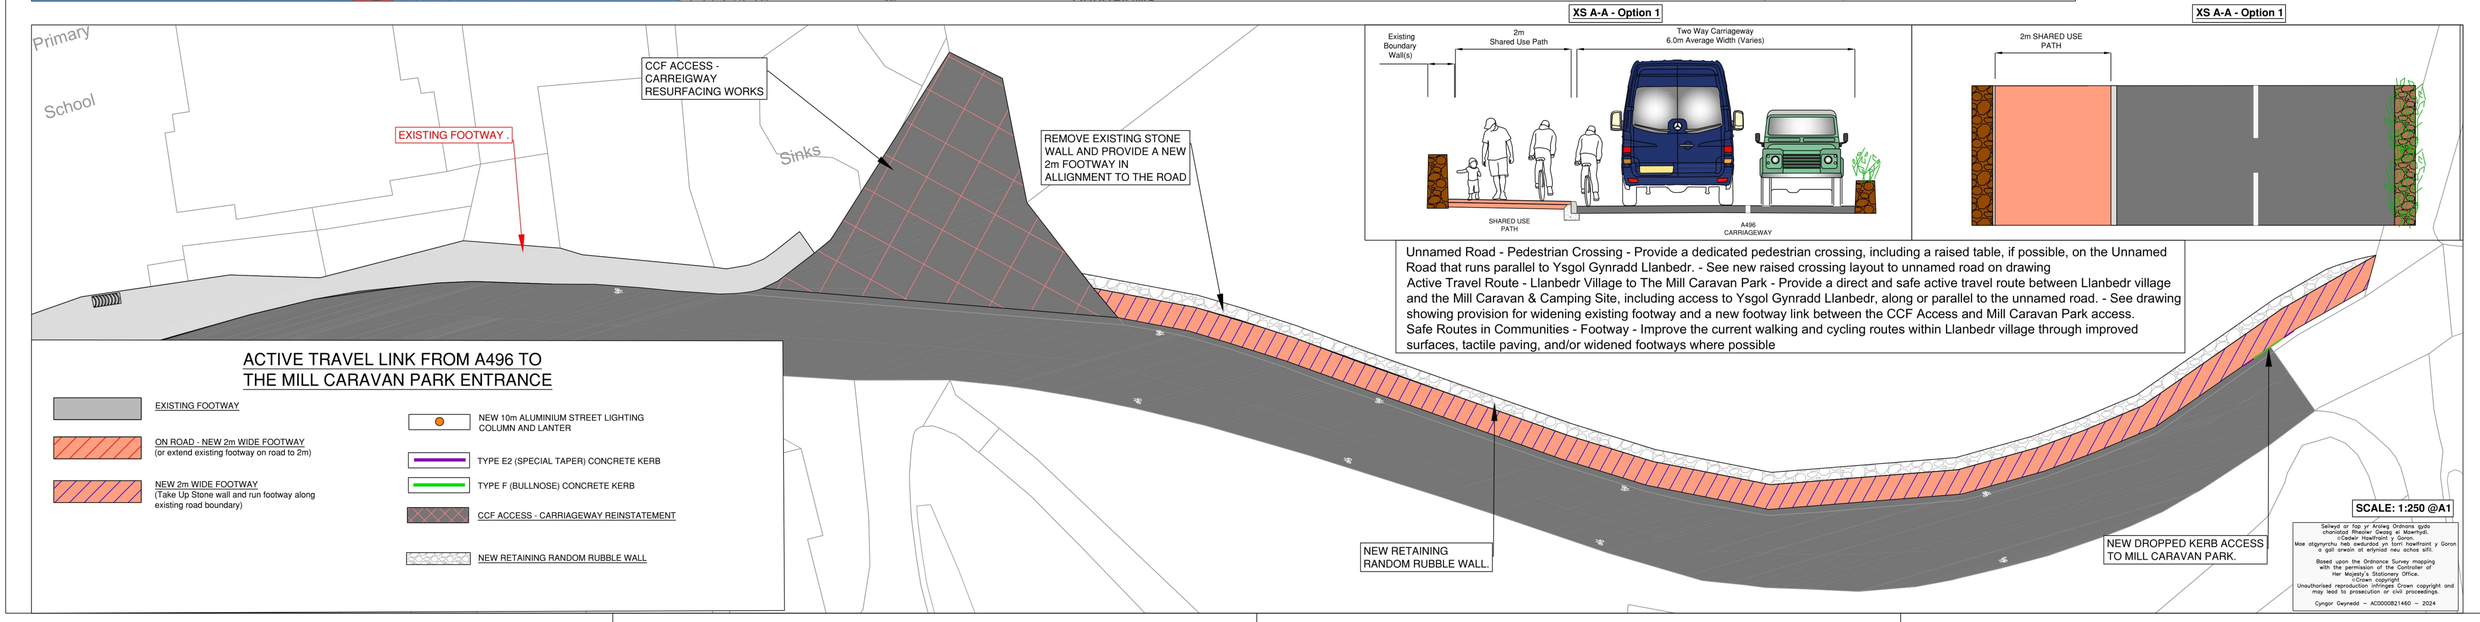

XS A-A - Option 1

XS A-A - Option 1

Unnamed Road - Pedestrian Crossing - Provide a dedicated pedestrian crossing, including a raised table, if possible, on the Unnamed Road that runs parallel to Ysgol Gynradd Llanbedr. - See new raised crossing layout to unnamed road on drawing
Active Travel Route - Llanbedr Village to The Mill Caravan Park - Provide a direct and safe active travel route between Llanbedr village and the Mill Caravan & Camping Site, including access to Ysgol Gynradd Llanbedr, along or parallel to the unnamed road. - See drawing showing provision for widening existing footway and a new footway link between the CCF Access and Mill Caravan Park access.
Safe Routes in Communities - Footway - Improve the current walking and cycling routes within Llanbedr village through improved surfaces, tactile paving, and/or widened footways where possible

ACTIVE TRAVEL LINK FROM A496 TO THE MILL CARAVAN PARK ENTRANCE

- EXISTING FOOTWAY
- ON ROAD - NEW 2m WIDE FOOTWAY (or extend existing footway on road to 2m)
- NEW 2m WIDE FOOTWAY (Take Up Stone wall and run footway along existing road boundary)
- NEW 10m ALUMINIUM STREET LIGHTING COLUMN AND LANTER
- TYPE E2 (SPECIAL TAPER) CONCRETE KERB
- TYPE F (BULLNOSE) CONCRETE KERB
- CCF ACCESS - CARRIAGEWAY REINSTATEMENT
- NEW RETAINING RANDOM RUBBLE WALL

Seiliwyd ar fap yr Arolwg Ordnans gyda chaniatâd Rheolwr Swyddfa Stationery Cedwir Hawlfraint y Goron.
Mae atgynyrchu heb awdurdod yn torri hawlfraint y Goron a gall arwain at erlyniad neu achos sifil.
Based upon the Ordnance Survey mapping with the permission of the Controller of Her Majesty's Stationery Office.
©Crown copyright
Unauthorised reproduction infringes Crown copyright and may lead to prosecution or civil proceedings.
Cyngor Gwynedd – AC0000821460 – 2024

C:\USERS\KBYRD\CYNGOR GWYNEDD\YGC - PROSIECTAU PROJECTS - 3\13\YGD\P - COMPUTER DESIGN PROGRAMS\AUTOCAD\EYGWAITH GERWYN\ACTIVE TRAVEL LINK FROM A496 TO THE MILL CARAVAN PARK JUNCTION\REV B - 12/03/2025 09:32:52
JUNCTION REV B - 8.1 PCB (A3P) DOCUMENT(S).DWG

Ymgynghoriaeth **GWYNEDD** Consultancy

YGC

Gweilliannau Trafnidiaeth Llanbedr - WelTAG Dau

Llanbedr Transport Improvements - WelTAG Two

Gweithio gyda / Working with:

Cyngor Gwynedd | WSP | Llywodraeth Cymru Welsh Government

SCALE: 1:250 @A1

LLEDU TROEDFFORDD PRESENNOL FEL RHAN O LWYBR CYHOEDDU 41 LLE BYDD ANGEN.

TROEDFFORDD NEWYDD 2m O LED FEL RHAN O (LWYBR CYHOEDDUS (41)
LLWYBR I'W WAHANU O'R CAE GYDA FFENS BYST A RHEILIAU PREN FEL Y DANGOSIR YN Y CROESTORIAD.

LLWYBR TROED NEWYDD YN CYSYLLTU LLWYBR TROED CYHOEDDUS 41.

Afon Artro

Pont

Llanbedr

Weir

GP

Seilwyd ar lop yr Arolwg Ordnans gyda chaniatad Rheolwr Gwasg ei Mawrhydi.
©Cedwir Hawlfraint y Goron.
Mae ofgynnychu heb awdurdod yn torri hawlfraint y Goron a gall arwain at erlyniad neu achos sifil.

Based upon the Ordnance Survey mapping with the permission of the Controller of Her Majesty's Stationery Office.
©Crown copyright.
Unauthorised reproduction infringes Crown copyright and may lead to prosecution or civil proceedings.

Cyngor Gwynedd – AC0000821460 – 2024


UWCHRADDIO LLWYBR CYHOEDDUS 41

LLWYBR CYHOEDDUS PRESENNOL (41)

TROEDFFORDD NEWYDD 2m O LED FEL RHAN O (LWYBR CYHOEDDUS (41)

MABWYSIADU PONT DROED BRESENNOL 3M O LED

DEUNYDD ARWYNEB Y DROEDFFORDD

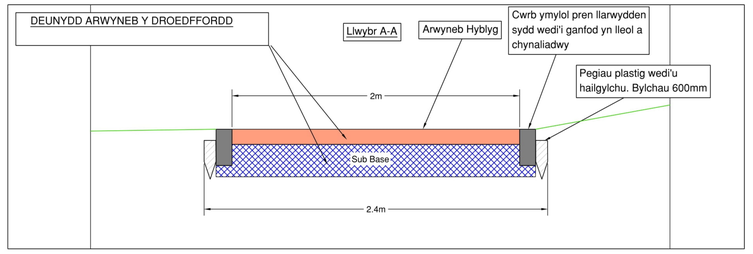


SCALE: 1:250 @A1


A


A

TROEDFFORDD NEWYDD 2m O LED FEL RHAN O (LWYBR CYHOEDDUS (41)
LLWYBR I'W WAHANU O'R CAE GYDA FFENS BYST A RHEILIAU PREN FEL Y DANGOSIR YN Y CROESTORIAD.

Afon Artro

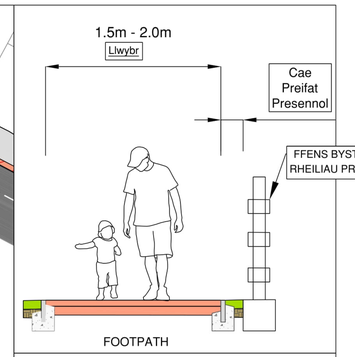

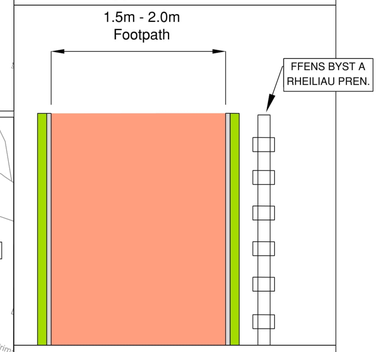

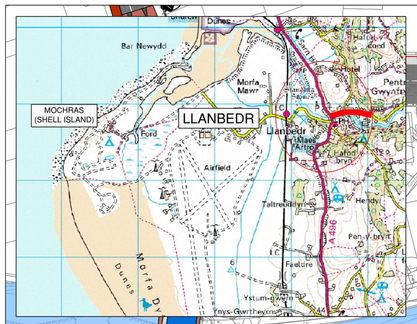

Seilwyd ar lop yr Arolwg Ordnans gyda chaniatad Rheolwr Gwasg ei Mawrhydi.
©Cedwir Hawlfraint y Goron.
Mae ofgynnychu heb awdurdod yn torri hawlfraint y Goron a gall arwain at erlyniad neu achos sifil.

Based upon the Ordnance Survey mapping with the permission of the Controller of Her Majesty's Stationery Office.
©Crown copyright.
Unauthorised reproduction infringes Crown copyright and may lead to prosecution or civil proceedings.

Cyngor Gwynedd – AC0000821460 – 2024

Uwchraddio'r llwybr cyhoeddus (Llwybr Troed 41) i'r dwyrain o Lanbedr i safonau Teithio Llesol. Darparu troedffordd newydd o'r presennol.

Ardal 6

AMDDIFFYNFA LLIFOGYDD NEWYDD.

SCALE: 1:500 @A1

CYFFORDD BWRDD NEWYDD WEDI'I GODI.

PONT AFON ARTRO SYDD YN MYNEDIAD PREIFAT PRESENNOL I'W FABWYSIADU A DEFNYDDIO.

TROEDFFORDD NEWYDD 2m O LED FEL RHAN O (LWYBR CYHOEDDUS (41)
LLWYBR I'W WAHANU O'R CAE GYDA FFENS BYST A RHEILIAU PREN FEL Y DANGOSIR YN Y CROESTORIAD.

Afon Artro

Pont

Llanbedr

Pass Newydd

Victoria

Newydd Glanrafon

Bungalows

School

Hawliau Tramwy Cyhoeddus - Uwchraddio'r llwybr cyhoeddus (Llwybr Troed 41) i'r dwyrain o Lanbedr i safonau Teithio Llesol.
Darparu llwybr troed newydd o'r presennol.Ehangu llwybr cyhoeddus presennol i 1.5m - 2m a darparu cyswllt llwybr troed newydd fel rhan o (llwybr troed 41) i redeg ar hyd tir preifat yn dibynnu ar gytundeb tir. Gydag opsiwn ar gyfer Tros-bont 3m newydd i redeg dros yr afon gan gysylltu â'r ffordd sy'n rhedeg tuag at Ysgol Gynradd Llanbedr


10/03/2025 12:28:14 C:\USERS\BRYN\YC\YNGOR GWYNEDD\YGC - PROSIETAU PROJECTS - 9TH\YGC - COMPUTER DESIGN PROGRAMS\AUTOCAD\FLOOKATH GERWYN\ACTIVE TRAVEL LINK FROM A496 TO THE MILL CARAVAN PARK JUNCTION\DWG\001-JE-101315123-DWG-001.dwg

Ymgynghoriaeth **GWYNEDD** Consultancy

Gweilliannau Trafnidiaeth Llanbedr - WelTAG Dau
Llanbedr Transport Improvements - WelTAG Two

Gweithio gyda / Working with:

Cyngor Gwynedd · WSP · Llywodraeth Cymru Welsh Government

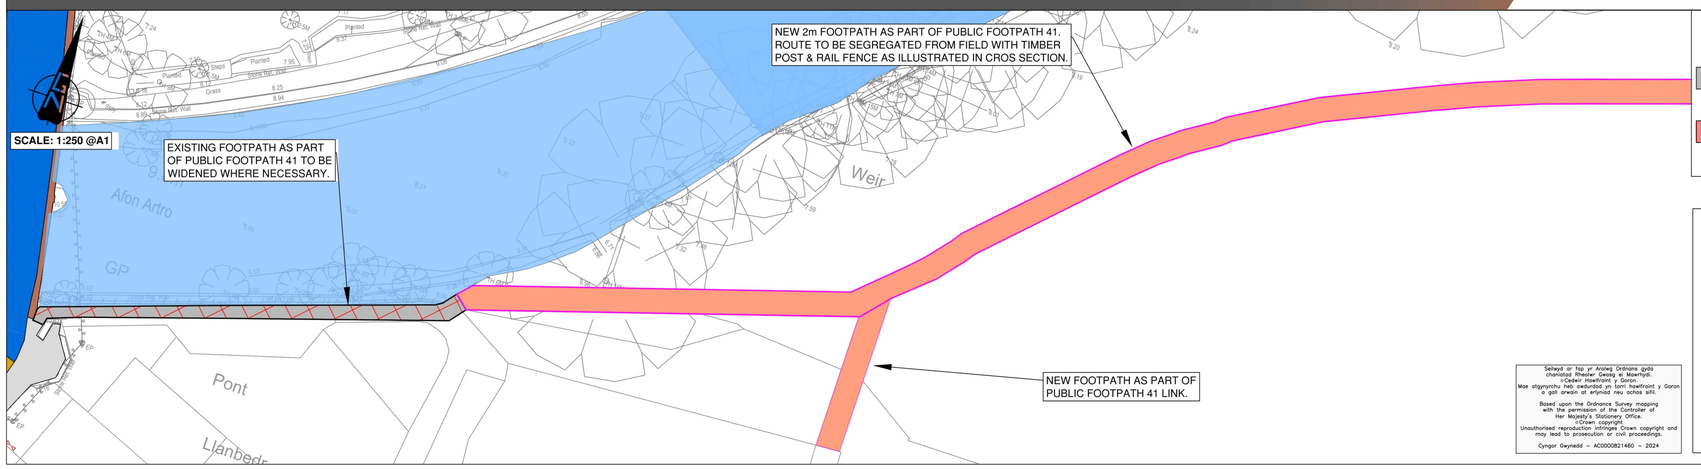

UPGRADE THE PUBLIC FOOTPATH 41

EXISTING PUBLIC FOOTPATH (41)


NEW 2m WIDE FOOTPATH AS PART OF (PUBLIC FOOTPATH (41))


EXISTING 3M WIDE FOOTBRIDGE TO BE ADOPTED


Seiliwyd ar fap yr Arolwg Ordnans gyda chaniatâd Rheolwr Gwasg ei Mawrhydi.
©Cedwir Hawlfraint y Goron.
Mae atgynyrchu heb awdurdod yn torri hawlfraint y Goron a gall arwain at erlyniad neu achos sifil.


Based upon the Ordnance Survey mapping with the permission of the Controller of Her Majesty's Stationery Office.
©Crown copyright.
Unauthorised reproduction infringes Crown copyright and may lead to prosecution or civil proceedings.

Cyngor Gwynedd – AC0000821460 – 2024

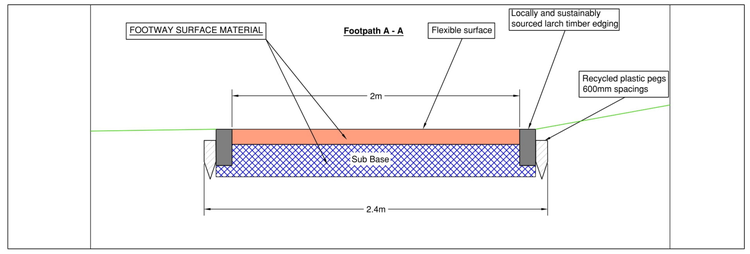

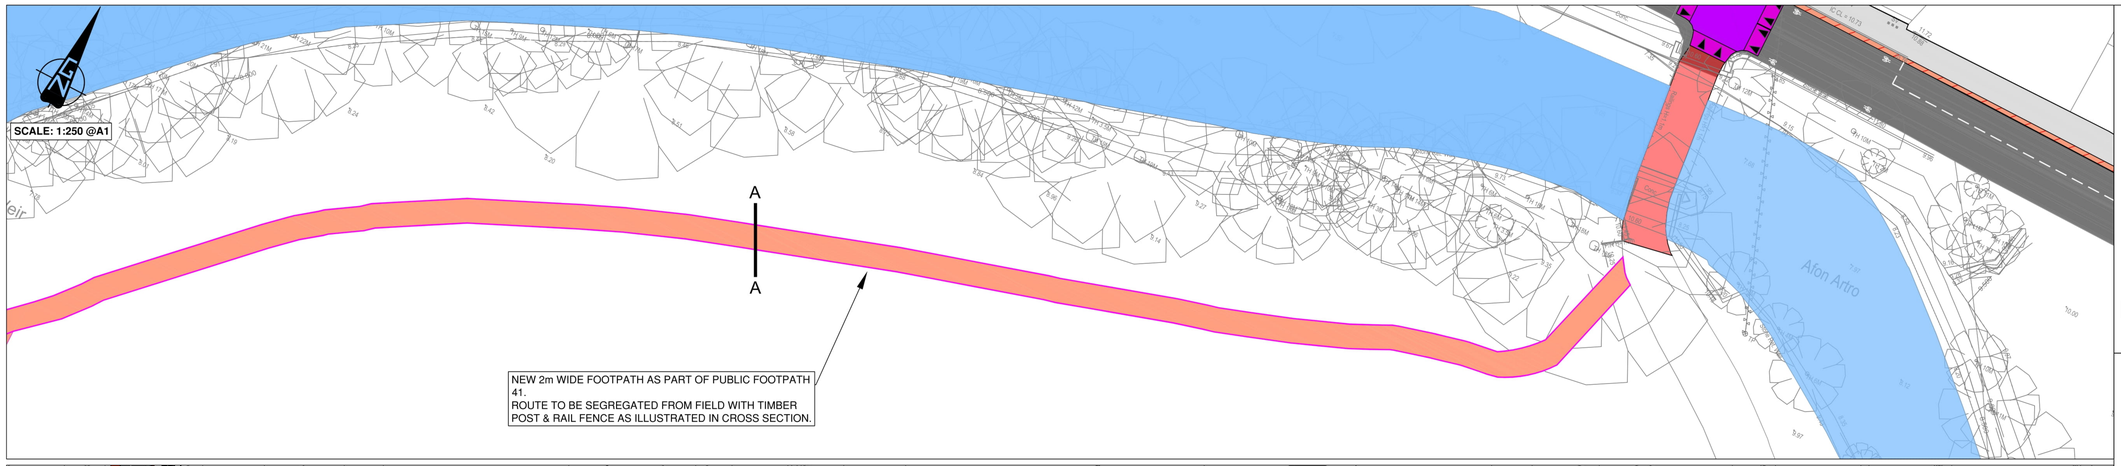

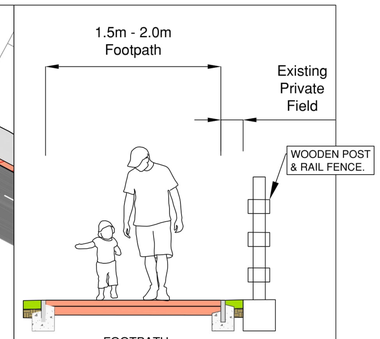

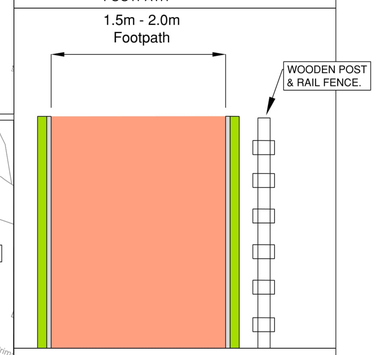


Seiliwyd ar fap yr Arolwg Ordnans gyda chaniatâd Rheolwr Gwasg ei Mawrhydi.
©Cedwir Hawlfraint y Goron.
Mae atgynyrchu heb awdurdod yn torri hawlfraint y Goron a gall arwain at erlyniad neu achos sifil.

Based upon the Ordnance Survey mapping with the permission of the Controller of Her Majesty's Stationery Office.
©Crown copyright.
Unauthorised reproduction infringes Crown copyright and may lead to prosecution or civil proceedings.

Cyngor Gwynedd – AC0000821460 – 2024

Upgrade the public footpath (Footpath 41) to the east of Llanbedr to Active Travel standards.
Provide a new footpath from the existing.

Section 6

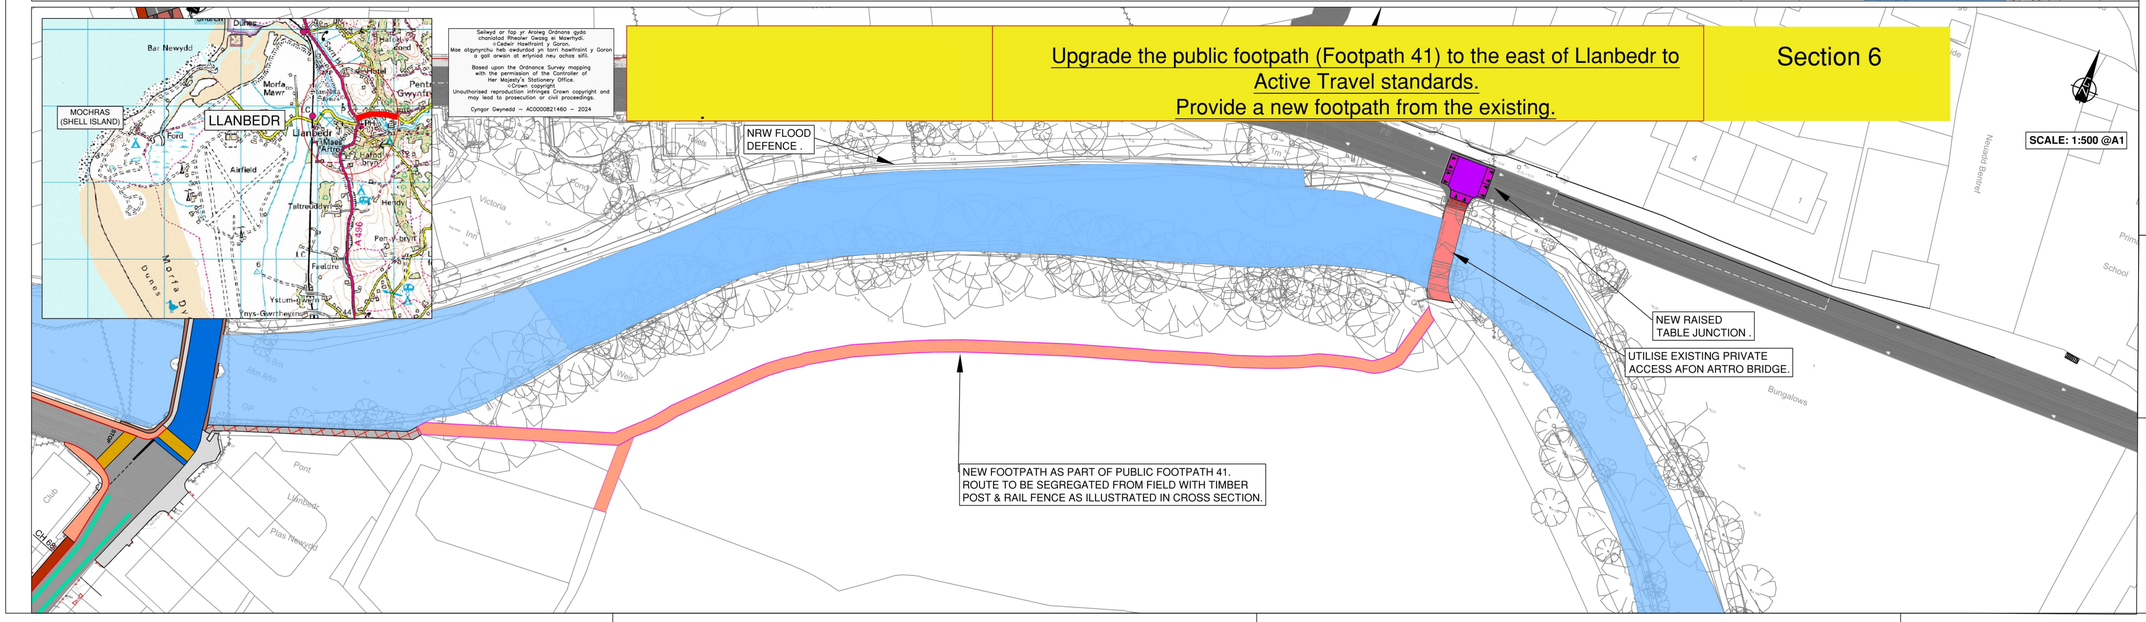

BU21 - Public Rights of Way - Upgrade the public footpath (Footpath 41) to the east of Llanbedr to Active Travel standards.
Provide a new footpath from the existing.
Widen existing public footpath to 1.5m - 2m and provide a new footpath link as part of (footpath 41) to run along private land depending on land agreement. Existing bridge running over the river linking to the road that runs towards Ysgol Gynradd Llanbedr to be adopted & utilised.

10/03/2025 12:33:37 C:\USERS\BRYN\YGC\YNGOR GWYNEDD\YGC - PROSIECTAU PROJECTS - 12TH\CDP - COMPUTER DESIGN PROGRAMS\AUTOCAD\FELODAETH GERWYN\ACTIVE TRAVEL LINK FROM A496 TO THE MILL CARAVAN PARK JUNCTION\DWG\DWG-001-REV B - A3 - LLANBEDR ACTIVE TRAVEL LINK FROM A496 TO THE MILL CARAVAN PARK JUNCTION.dwg

Ymgynghoriaeth **GWYNEDD** Consultancy

YGC

Gweilliannau Trafnidiaeth Llanbedr - WelTAG Dau
Llanbedr Transport Improvements - WelTAG Two

Gweithio gyda / Working with:

Cyngor Gwynedd · WSP · Llywodraeth Cymru Welsh Government

LLANBEDR

G/N

Cyflwyniad i'r Briff Lunio:
Gwella ac uwchraddio'r llwybrau cerdded a beicio presennol o fewn pentref Llanbedr drwy wella'r arwynebau, cynnwys palmant tactil, a lledhu'r llwybrau troed lle bo'n ymarferol. Bydd y gwelliannau hefyd yn cynnwys ychwanegu mannau croesi a byrddau codi er mwyn hyrwyddo diogelwch a hygyrchedd i bob defnyddiwr.

Introduction to Drawing Brief:
Enhance and upgrade the existing walking and cycling routes within Llanbedr village by improving surfaces, incorporating tactile paving, and widening footways where feasible. The improvements will also include the addition of crossing points and raised tables to promote safety and accessibility for all users

AFON ARTRO RIVER

LLWYBR AR HYD PARC
PATHWAY ALONG THE PARK

GIAT NEWYDD ARFAETHEDIG
PROPOSED NEW GATE

AILWYNEBU LLWYBR PRESENNOL
RESURFACE EXISTING SURFACE

LLEOLIAD CROESFAN BOTWMOG ARFAETHEDIG
PROPOSED TACTILE CROSSING LOCATION



TWMPATH CYFLYMDER ARFAETHEDIG
PROPOSED SPEED HUMPS

BRYN DEILIOG

CYFFORDD DDYRCHAFEDIG I LEIHAU CYFLYMDER TRAFFIG
RAISED JUNCTION TO LOWER SPEED

SAFLE BWS PRESENNOL
EXISTING BUS STOP

LLWYBR PRESENNOL
EXISTING PATH

LLEOLIAD CROESFAN BOTWMOG ARFAETHEDIG
PROPOSED TACTILE CROSSING LOCATION

GWESTY HAFAN ARTRO HOTEL

A496 I'W Aberdaron/Barmouth



ALLWEDD/KEY:

- TROEDFFORDD NEWYDD / NEW FOOTWAY
- TWMPATH CYFLYMDER / SPEED HUMP
- PAFIN BOTWMOG / TACTILE PAVING
- TABL DDYRCHAFEDIG / RAISED TABLE

Gwelliannau Pentref Llanbedr A496 Gwelliannau Diogelwch
A496 Llanbedr Village Improvements Safety Improvements

Ardal 6
Section 6

C:\USERS\600945\ONEDRIVE - CYNGOR GWYNEDD\12313\CDP - COMPUTER DESIGN PROGRAMS\AUTOCAD\FLUXMATH DOMINIC\LLANBEDR TACTILES DWYEITHOG_1_2011_FEB3B&T_SIX5.DWG
17/03/2025 10:08:35

Ymgynghoriaeth **GWYNEDD** Consultancy

YGC

Gweilliannau Trafnidiaeth Llanbedr - WelTAG Dau
Llanbedr Transport Improvements - WelTAG Two

Gweithio gyda / Working with:

Cyngor Gwynedd | WSP | Llywodraeth Cymru Welsh Government



G/N

Proposed
Not to Scale

Eryr Lodge

Riverside Place

Neuadd Bentref

Llanbedr Primary School

4

1

Sinks

Riverside Bungalows

Glangors


LLOCHES BEICIO IW OSOD TU FEWN I MAES PARCIO NEUADD Y PENTREF/
CYCLE SHELTERS TO BE INSTALLED INSIDE THE VILLAGE HALL CAR PARK



LLOCHES BEICIAU ARFAETHEDIG
PROPOSED CYCLE SHELTERS

LLEOLIAD LOCER ARFAETHEDIG
PROPOSED LOCKER LOCATIONS

ENGHRAIFFT O LOCERI DANFONIAD DIOGEL
EXAMPLE OF SECURE DELIVERY LOCKERS

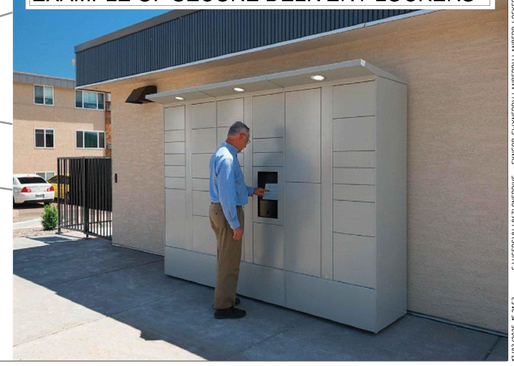

Gwelliannau Pentref Llanbedr A496
A496 Llanbedr Village Improvements

Sectiwn 6
Section 6

C:\USERS\WL4867\ONEDRIVE - CYNGOR GWYNEDD\LLANBEDR\LLANBEDR LOCKER LOCATION.DWG
17/03/2025 15:21:53

GWELLIANNAU ARALL

OTHER IMPROVEMENTS

Ymgynghoriaeth **GWYNEDD** Consultancy

YGC

Gweilliannau Trafnidiaeth Llanbedr - WelTAG Dau
Llanbedr Transport Improvements - WelTAG Two

Gweithio gyda / Working with:

Cyngor Gwynedd | wsp | Llywodraeth Cymru Welsh Government

N / G

SAFLE BWS AR FFORDD YR A496 (I'R DE O MAES ARTRO)

A496 ON ROAD BUS STOP (SOUTH OF MAES ARTRO)

Seiliwyd ar fap yr Arolwg Ordnans gyda chaniatâd Rheolwr Gwasg ei Mawrhydi.
Hawlfraint y Goron a hawliau cronfa ddata 2025.
Mae atgynhyrchu heb awdurdod yn torri Hawlfraint y Goron a gall arwain at erlyniad neu achos sifil.

Based upon the Ordnance Survey mapping with the permission of the Controller of Her Majesty's Stationery Office.
© Crown copyright and database rights 2025.
Unauthorised reproduction infringes Crown copyright and may lead to prosecution or civil proceedings.

Cyngor Gwynedd – AC0000821460 – 2025

GWAITH ADFER ARFAETHEDIG AR WAL FFIN BRESENNOL Y BRIFFORDD YNG NGHEFN ADEILADWAITH Y LLWYBR TROED ARFAETHEDIG.

PROPOSED REINSTATEMENT OF EXISTING HIGHWAY BOUNDARY WALL AT REAR OF PROPOSED FOOTWAY CONSTRUCTION.

TROEDFFORDD ARFAETHEDIG GER FFORDD GERBYDAU'R A496
(CYFEIRIWCH AT DRAWSDORIAD NODWEDDIADOL)

PROPOSED FOOTWAY ADJACENT TO A496 CARRIAGEWAY.
(REFER TO TYPICAL CROSS SECTION)

CYD-FYND GYDA'R LLWYBR TEITHIO LLESOL ARFAETHEDIG.
*CYFEIRIWCH AT CYNLLUNIAU LLWYBR TEITHIO LLESOL PENTREF LLANBEDR AM WYBODAETH BELLACH.

TIE IN WITH THE PROPOSED ACTIVE TRAVEL ROUTE.
REFER TO **LLANBEDR VILLAGE ACTIVE TRAVEL ROUTE DRAWINGS FOR FURTHER INFORMATION.*

A

NEW BUS SHELTER / CYSGODFAN BWS NEWYDD

SAFLE BWS BUS STOP

A

A496 TUAG AT ABERMAW
A496 TOWARDS BARMOUTH

LLOCHES BWS ARFAETHEDIG YNG NGHEFN Y DROEDFFORDD ARFAETHEDIG

PROPOSED BUS SHELTER AT REAR OF PROPOSED FOOTWAY CONSTRUCTION

MARCIAU FFORDD SAFLE BWS ARFAETHEDIG AR FFORDD GERBYDAU I'R A496

PROPOSED BUS STOP ROAD MARKINGS ON THE A496 CARRIAGEWAY

FFORDD FYNEDIAD MAES ARTRO


MAES ARTRO ACCESS ROAD


CYD-FYND GYDA'R LLWYBR TEITHIO LLESOL ARFAETHEDIG.
*CYFEIRIWCH AT CYNLLUNIAU LLWYBR TEITHIO LLESOL PENTREF LLANBEDR AM WYBODAETH BELLACH.

TIE IN WITH THE PROPOSED ACTIVE TRAVEL ROUTE.
REFER TO **LLANBEDR VILLAGE ACTIVE TRAVEL ROUTE DRAWINGS FOR FURTHER INFORMATION.*

A496 TUAG AT HARLECH /
A496 TOWARDS HARLECH

SAFLE BWS ARFAETHEDIG AR Y FFORDD (A496) PROPOSED ON ROAD BUS STOP (A496)

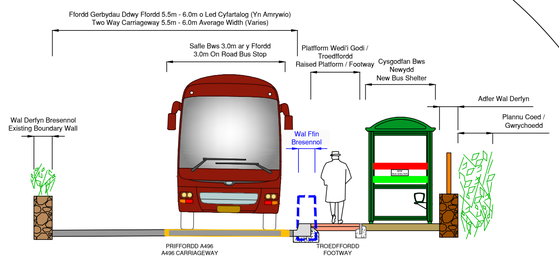


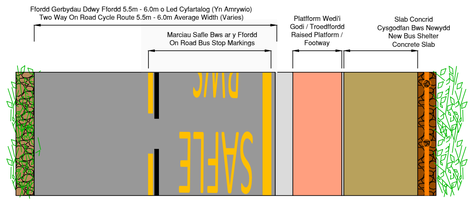

Safle bws arfaethedig ar y ffordd i'r De o fynediad Maes Artro, a gosod cysgodfan bws newydd a gosod marciau ffordd safle bws newydd ar wyneb ffordd gerbydau'r A496.
Troedffordd arfaethedig gydag isafswm lled o 1.5m gyferbyn â ffordd gerbydau'r A496 er mwyn cael mynediad i'r safle bws arfaethedig.
Codi ac adfer y wal ffin bresennol ar y briffordd y tu ôl i'r droedffordd arfaethedig.
Plannu coed / gwrychoedd newydd y tu ôl i'r wal derfyn newydd.
(I DE101 Canllawiau Teithio Llesol)

Proposed on road bus stop South of the Maes Artro access, with a new bus shelter installed and new bus stop road markings laid on A496 carriageway surface.
Proposed minimum 1.5m wide footway for access to proposed bus stop adjacent to the A496 carriageway.
Existing highway boundary wall to be taken up and reinstated at rear of proposed footway.
New tree / hedgegrow planting at rear of new boundary wall.
(To DE101 Active Travel Guidance)



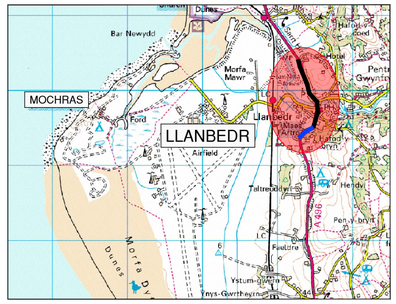

ADRAN NODWEDDIADOL A-A
SAFLE BWS AR Y FFORDD

TYPICAL SECTION A-A
ON ROAD BUS STOP

ALLWEDD / KEY

- FFORDD GERBYDAY DDWY FFORDD (A496) EXISTING TWO WAY CARRIAGEWAY (A496)
- MARCIAU SAFLE BWS AR Y FFORDD PROPOSED BUS STOP ROAD MARKINGS
- LLINELL CWRB NEWYDD PROPOSED KERBLINE
- TROEDFFORDD ARFAETHEDIG PROPOSED FOOTWAY
- ADFER WAL DERFYN ARFAETHEDIG PROPOSED REINSTATED BOUNDARY WALL
- WAL FFIN BRESENNOL **I GAEL I'W THUNNU LAWR* EXISTING BOUNDARY WALL **TO BE REMOVED*
- FFENS DERFYN ARFAETHEDIG PROPOSED FENCELINE
- PLANNU COED / GWRYCHOEDD TREE / HEDGEGROW PLANTING

Gwelliannau Pentref Llanbedr
Llanbedr Village Improvements

Gwelliannau Diogelwch, Teithio Llesol a Trafnidiaeth Cyhoeddus (Gyda / Heb Ffordd Liniaru Cyflymder Isel)
Safety, Active Travel and Public Transport Improvements (With / Without Low-Speed Relief Road)

Ardal 4
Section 4

21/03/2025 06:43:50 C:\USERS\83695\YGC00 GWYNEDD YGC - PROSIECTAU PROJECTS - 9TH\COP - COMPUTER DESIGN PROGRAMS\AUTOCAD\FLOWPATH DYLANS\5231\2715_SS2 DWYETHOG.DWG


Ymgynghoriaeth **GWYNEDD** Consultancy

Gweilliannau Trafnidiaeth Llanbedr - WelTAG Dau
Llanbedr Transport Improvements - WelTAG Two

Gweithio gyda / Working with:


Cyngor Gwynedd | wsp | Llywodraeth Cymru Welsh Government

G/N

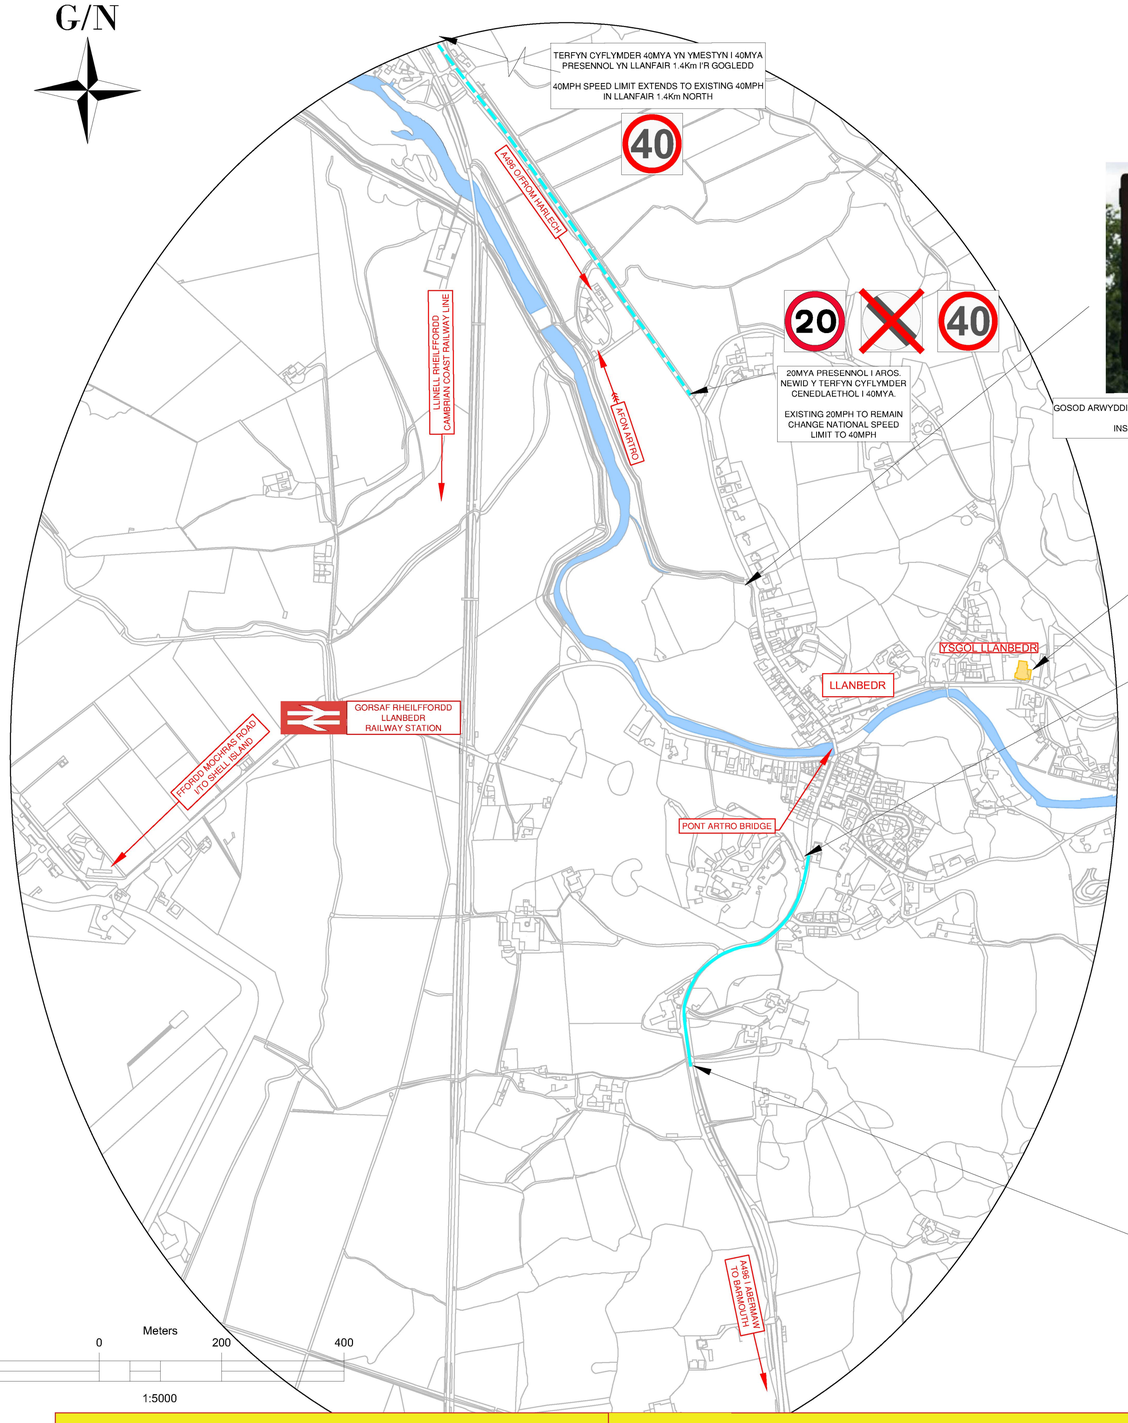


GORCHMYNION TRAFFIG I'W DIWEDDARU I MYFYRDODI'R TERFYNAU ARFAETHEDIG.

TRAFFIC ORDERS TO BE UPDATED TO REFLECT THE PROPOSED LIMITS.

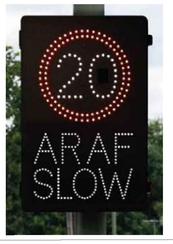


GOSOD ARWYDDION SY'N CAEL EU GWEITHREDU GAN CERBYD

INSTALL VEHICLE ACTIVATED SIGN

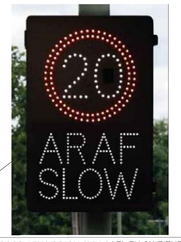

GOSOD ARWYDDION SY'N CAEL EU GWEITHREDU GAN CERBYD NAILL AI OCHR I YSGOL LLANBEDR.

INSTALL VEHICLE ACTIVATED SIGNS EITHER SIDE OF YSGOL LLANBEDR SCHOOL.

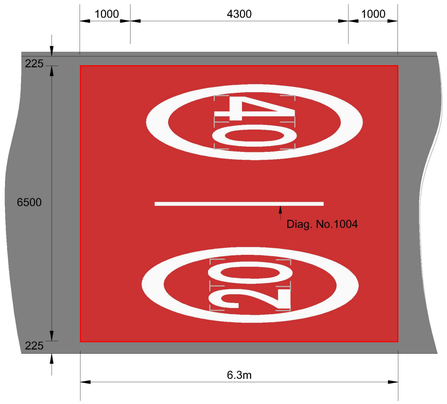

MARCIAU CYFLYMDER AR WYNEB COCH YN LLEOLIADAU NEWIDIADAU O GYFYNGIAD CYFLYMDER I'W UCHAFBWYNTIO I GYRRWYR
SPEED MARKINGS ON RED SURFACING AT LOCATIONS OF CHANGES OF SPEED LIMIT TO HIGHLIGHT TO DRIVERS

TYNNU ARWYDDION 20/30 MYA PRESENNOL.

TAKE UP EXISTING 20/30 MPH SIGNS.



ARWYDD SY'N CAEL EU GWEITHREDU GAN CERBYD 20MYA NEWYDD I'W AILOSOD AR Y POSTYN PRESENNOL
NEW 20MPH VEHICLE ACTIVATED SIGN TO BE RE-INSATLLED ON EXISTING POST

AMNEWID ARWYDD 30MYA AC ARWYDD 20MYA A CADW ARWYDD TERFYN CYFLYMDER CENEDLAETHOL.

REPLACE 30MPH WITH 20MPH SIGN AND KEEP NATIONAL SPEED LIMIT SIGN.

ALLWEDD KEY

ARWYDD PRESENNOL I'W DYNNU LAWR
EXISTING SIGN TO BE REMOVED

STENT Y FFORDD LLE MAE'R TERFYN CYFLYMDER PRESENNOL I'W LLEIHAU I 20MYA
EXTENT OF ROAD WHERE THE SPEED LIMIT IS TO BE REDUCED TO 20MPH

STENT Y FFORDD LLE MAE'R CYFYNGIAD CYFLYMDER I'W LLEIHAU I 40MYA
EXTENT OF ROAD WHERE THE SPEED LIMIT IS TO BE REDUCED TO 40MPH

Gwelliannau Pentref Llanbedr
Llanbedr Village Improvements

Ymestyn Y Terfyn Cyflymder Ar Hyd yr A496 I'r Gogledd a'r De I Leihau Cyflymderau O Fewn Pentref Llanbedr A Rheoli Cyflymder
Extend Speed Limit Along The A496 To The North And South To Reduce Speed Within
LLanbedr Village And Speed Management (Heb Ffordd Liniaru Cyflymder Isel - Without Low Speed Relief Road)

Ardal 1,2, 5 a 6
Section 1,2,5 and 6

12/03/2025 14:05:27 C:\USERS\GWOOLS\ONEDRIVE - CYNGOR GWYNEDD\DATA\CAD\ECL\YMRAEG BUS AND BU 7 AFTER COMMENS EXTEND SPEED LIMT NORTH AND SOUTH OF A496.DWG

Ymgynghoriaeth **GWYNEDD** Consultancy

YGC

Gweilliannau Trafnidiaeth Llanbedr - WelTAG Dau
Llanbedr Transport Improvements - WelTAG Two

Gweithio gyda / Working with:

Cyngor Gwynedd · WSP · Llywodraeth Cymru Welsh Government

G/N

A496 - Cyfyngiadau Parcio Ychwanegol
Graddfa: 1:500
A496 - Additional Parking Restrictions
Scale: 1:500

ALLWEDD / KEY

MARCIAU FFORDD LLINELL MELYN PRESENNOL
EXISTING TELLOW LINE MARKINGS

MARCIAU FFORDD LLINELL MELYN ARFAETHEDIG
PROPOSED YELLOW LINE MARKINGS

A496 TUAG AT HARLECH
A496 TOWARDS HARLECH

MARCIAU NEWYDD DIM AROS AR UNRHYW ADEG I CYFYNGU PARCIO
NEW NO WAITING AT ANY TIME PARKING RESTRICTIONS

SARN HIR

LLANBEDR

FFORDD SIROL DOSBARTH 3 TUAG AT MOCHRAS
CLASS 3 COUNTY ROAD TOWARDS SHELL ISLAND

VICTORIA INN PUB

Llinell Tori / Cut Line

AFON ARTRO

AFON ARTRO BRIDGE

BRYN DEILIOG

MANNAU PARCIO NEWYDD
NEW PARKING BAYS

GWESTY HAFAN ARTRO HOTEL

A496 TUAG AT ABERMAW
A496 TOWARDS BARMOUTH

MOCHRAS (SHELL ISLAND)

A496 - Ychwanegu Cyfyngiadau Parcio Ychwanegol - Gyda Ffordd Liniaru Cyflymder Isel
Ychwanegu Cyfyngiadau Parcio newydd ar hyd yr A496 mewn lleoliadau addas, gan gynnwys o bosib y cyffiniau Ffordd Mochras a'r cyffordd y ffordd Ddi-ddosbarth
A496 – Additional Parking Restrictions - Without Low-Speed Relief Road
Implement parking restrictions along the A496 in suitable locations, including potentially in the vicinity of the Mochras Road and Unnamed Road junctions.

Seiliwyd ar fap yr Arolwg Ordnans gyda chaniatâd Rheolwr Deiliog ei Mawrhydi.
©Cedwir Hawlfraint y Goron.
Mae atgynhyrchu heb awdurdod yn torri hawlfraint y Goron a gall arwain at erlyniad neu achos sifil.

Based upon the Ordnance Survey mapping with the permission of the Controller of Her Majesty's Stationery Office.
©Crown copyright
Unauthorised reproduction infringes Crown copyright and may lead to prosecution or civil proceedings.

Cyngor Gwynedd – AC0000821460 – 2025

Gwelliannau Pentref Llanbedr
Llanbedr Village Improvements

A496 - Cyfyngiadau Parcio Ychwanegol (Heb Ffordd liniaru Cyflymder Isel)
Additional Parking Restrictions (Without Low - Speed Relief Road)

Ardal 3 a 4
Section 3 & 4


Ymgynghoriaeth **GWYNEDD** Consultancy

Gweilliannau Trafnidiaeth Llanbedr - WelTAG Dau
Llanbedr Transport Improvements - WelTAG Two


Gweithio gyda / Working with:


Cyngor Gwynedd · WSP · Llywodraeth Cymru Welsh Government

ARDAL A / SECTION A

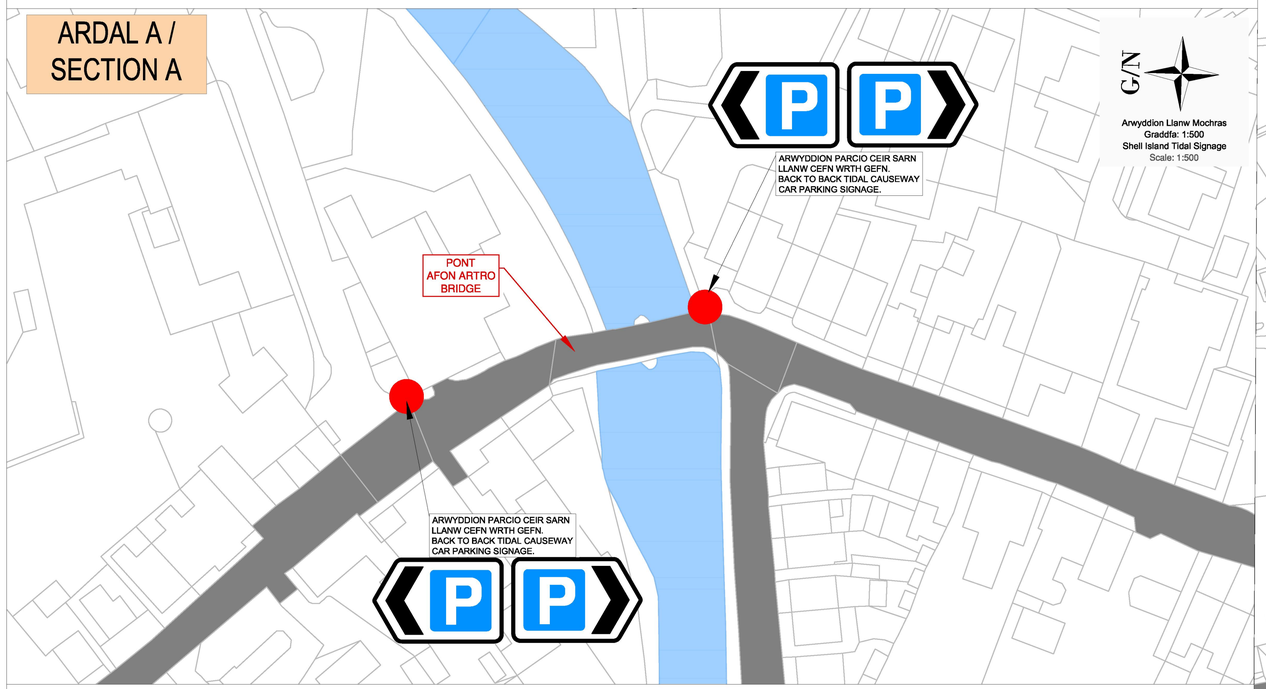

ARDAL B / SECTION B

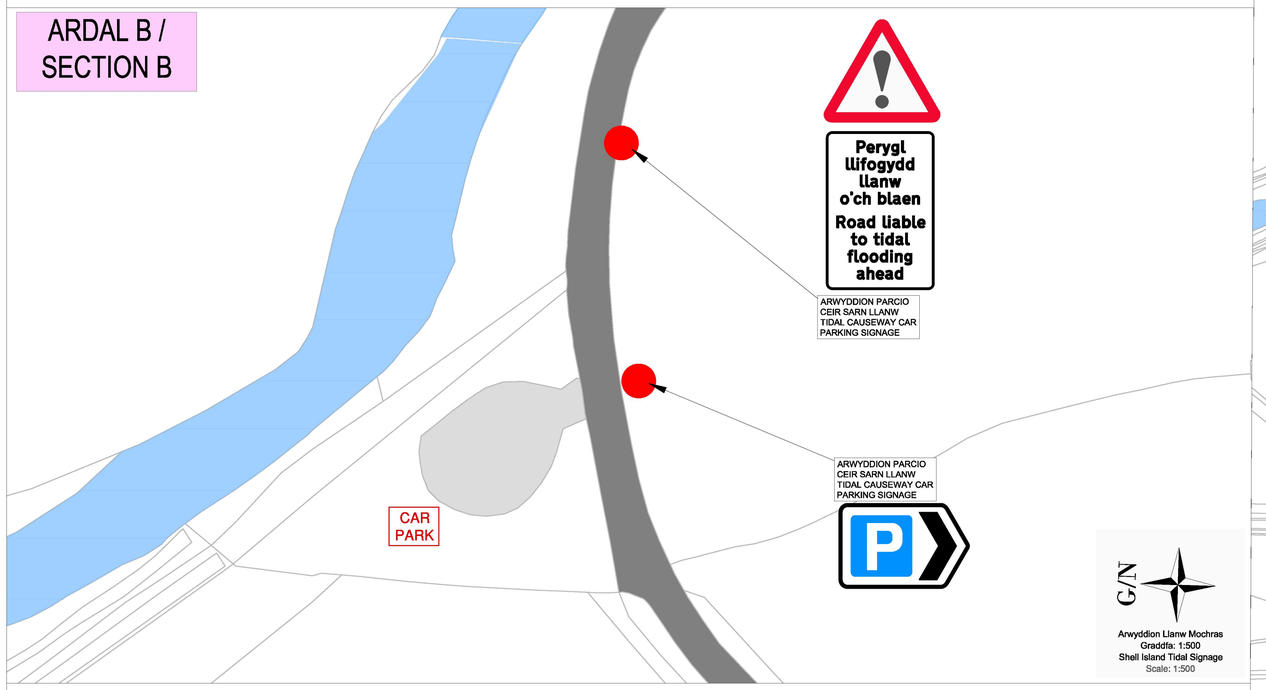

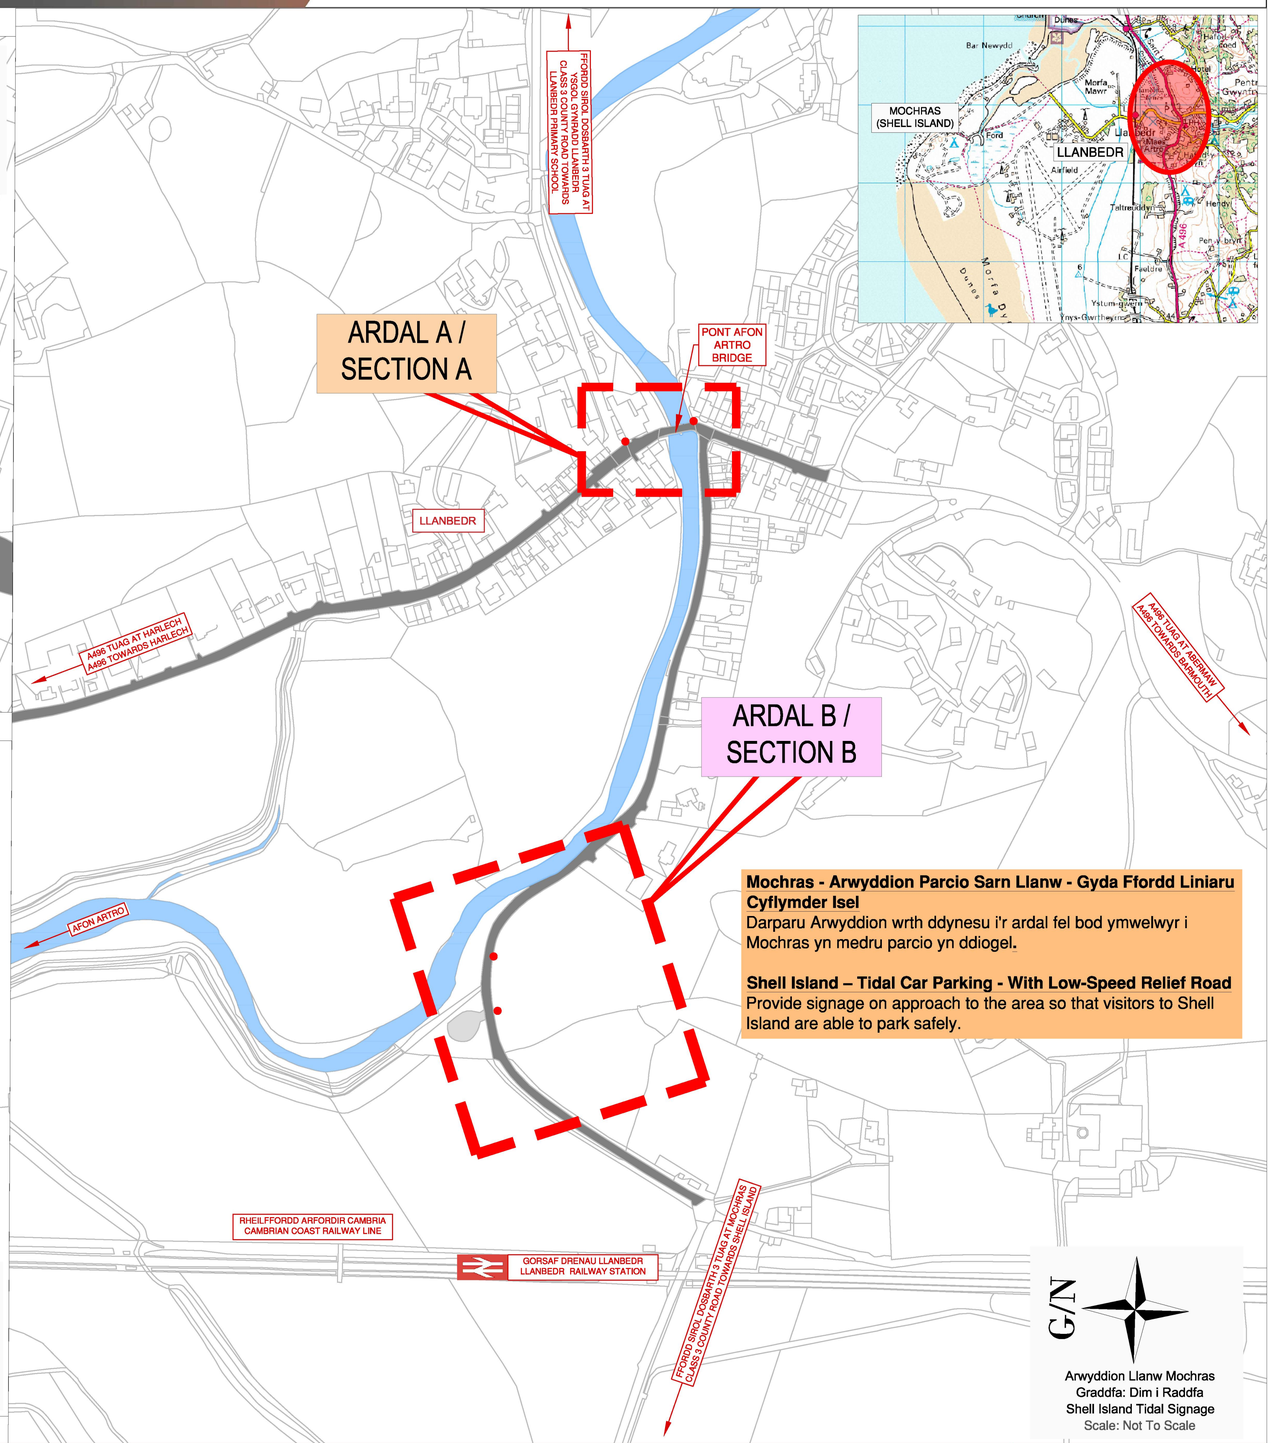

Seiliwyd ar fap yr Arolwg Ordnans gyda chaniatâd Rheolwr Cwrog ei Mawrhydi.
©Cyfeir Hawlfraint y Goron.
Mae atgynyrchu heb awdurdod yn torri hawlfraint y Goron a gall arwain at erlyniad neu achos sifil.

Based upon the Ordnance Survey mapping with the permission of the Controller of Her Majesty's Stationery Office.
©Crown copyright
Unauthorised reproduction infringes Crown copyright and may lead to prosecution or civil proceedings.

Cyngor Gwynedd — AC0000821450 — 2025

Gwelliannau Pentref Llanbedr
Llanbedr Village Improvements

Mochras - Parcio Sarn Llanw (Heb Ffordd liniaru Cyflymder Isel)
Shell Island - Tidal Car Parking (Without Low - Speed Relief Road)

Ardal 3 a 4
Section 3 & 4

Ymgynghoriaeth **GWYNEDD** Consultancy

YGC

Gweilliannau Trafnidiaeth Llanbedr - WelTAG Dau
Llanbedr Transport Improvements - WelTAG Two

Gweithio gyda / Working with:

Cyngor Gwynedd | WSP | Llywodraeth Cymru Welsh Government

Blwch Melyn - A496/Mochras a Cyffordd Ddi-ddosbarth - Heb Ffordd Liniaru Cyflymder Isel
Darparu blwch marciau melyn ar y A496 Cyffordd Mochras a ffordd Ddi-dosbarth (At Ysgol Gynradd Llanbedr)
Yellow Box - A496/Mochras & Unnamed Road Junction - Without Low-Speed Relief Road
Provide yellow box markings at the A496/Mochras & A496/Unnamed (Ysgol Gynradd Llanbedr) Road junction

G/N

Blwch Marciau Melyn - A496 Cyffordd Mochras a ffordd ddi-ddosbarth.
Graddfa: 1:500
Yellow Box - A496/Mochras & Unnamed Road Junction
Scale 1:500

LLANBEDR

BRYN DEILIOG

SARN HIR

A496 TUAG AT HARLECH
A496 TOWARDS HARLECH

FFORDD SIROL DOSBARTH 3 TUAG AT YSGOL GYNRADD LLANBEDR
CLASS 3 COUNTY ROAD TOWARDS LLANBEDR PRIMARY SCHOOL

AFON ARTRO

PONT AFON ARTRO BRIDGE

FFORDD SIROL DOSBARTH 3 TUAG I MOCHRAS
CLASS 3 COUNTY ROAD TOWARDS SHELL ISLAND

STOP

A496 TUAG AT ABERMAW
A496 TOWARDS BARMOUTH

ALLWEDD / KEY
MARCIAU FFORDD LLINELL MELYN PRESENNOL
EXISTING TELLOW LINE MARKINGS
MARCIAU FFORDD LLINELL MELYN ARFAETHEDIG
PROPOSED YELLOW LINE MARKINGS



THE VICTORIA INN

BLWCH MARCIAU CROESLINELLAU MELYN ARFAETHEDIG (DIAGRAM 1043) PROPOSED NEW BOX ROAD MARKING (DIAGRAM 1043)

G/N

Blwch Marciau Melyn - A496 Cyffordd Mochras a ffordd ddi-ddosbarth.
Graddfa: 1:100
Yellow Box - A496/Mochras & Unnamed Road Junction
Scale 1:100

ALLWEDD / KEY
MARCIAU FFORDD LLINELL MELYN PRESENNOL
EXISTING TELLOW LINE MARKINGS
MARCIAU FFORDD LLINELL MELYN ARFAETHEDIG
PROPOSED YELLOW LINE MARKINGS

BLWCH MARCIAU CROESLINELLAU MELYN ARFAETHEDIG (DIAGRAM 1043) PROPOSED NEW BOX ROAD MARKING (DIAGRAM 1043)

PONT AFON ARTRO BRIDGE

STOP

G/N

Blwch Marciau Melyn - A496 Cyffordd Mochras a ffordd ddi-ddosbarth.
Graddfa: 1:100
Yellow Box - A496/Mochras & Unnamed Road Junction
Scale 1:100

ALLWEDD / KEY
MARCIAU FFORDD LLINELL MELYN PRESENNOL
EXISTING TELLOW LINE MARKINGS
MARCIAU FFORDD LLINELL MELYN ARFAETHEDIG
PROPOSED YELLOW LINE MARKINGS

Seiliwyd ar fap yr Arolwg Ordnans gyda chaniatâd Rheolwr Gwasg ei Mawrhydi.
©Cedwir Hawlfraint y Goron.
Mae atgynyrchu heb awdurdod yn torri hawlfraint y Goron a gall arwain at erlyniad neu achos sifil.
Based upon the Ordnance Survey mapping with the permission of the Controller of Her Majesty's Stationery Office.
©Crown copyright.
Unauthorised reproduction infringes Crown copyright and may lead to prosecution or civil proceedings.
Cyngor Gwynedd – AC0000821460 – 2025

Gwelliannau Pentref Llanbedr
Llanbedr Village Improvements

Blwch Melyn - Cyffordd Mochras a Ffordd Ddi-Ddosbarth (Heb Ffordd liniaru Cyflymder Isel)
Yellow Box - A496/Mochras & Unnamed Road Junction (Without Low - Speed Relief Road)

Ardal 3 a 4
Section 3 & 4


Ymgynghoriaeth **GWYNEDD** Consultancy


YGC

Gweilliannau Trafnidiaeth Llanbedr - WelTAG Dau
Llanbedr Transport Improvements - WelTAG Two

Gweithio gyda / Working with:

Cyngor Gwynedd · WSP · Llywodraeth Cymru Welsh Government

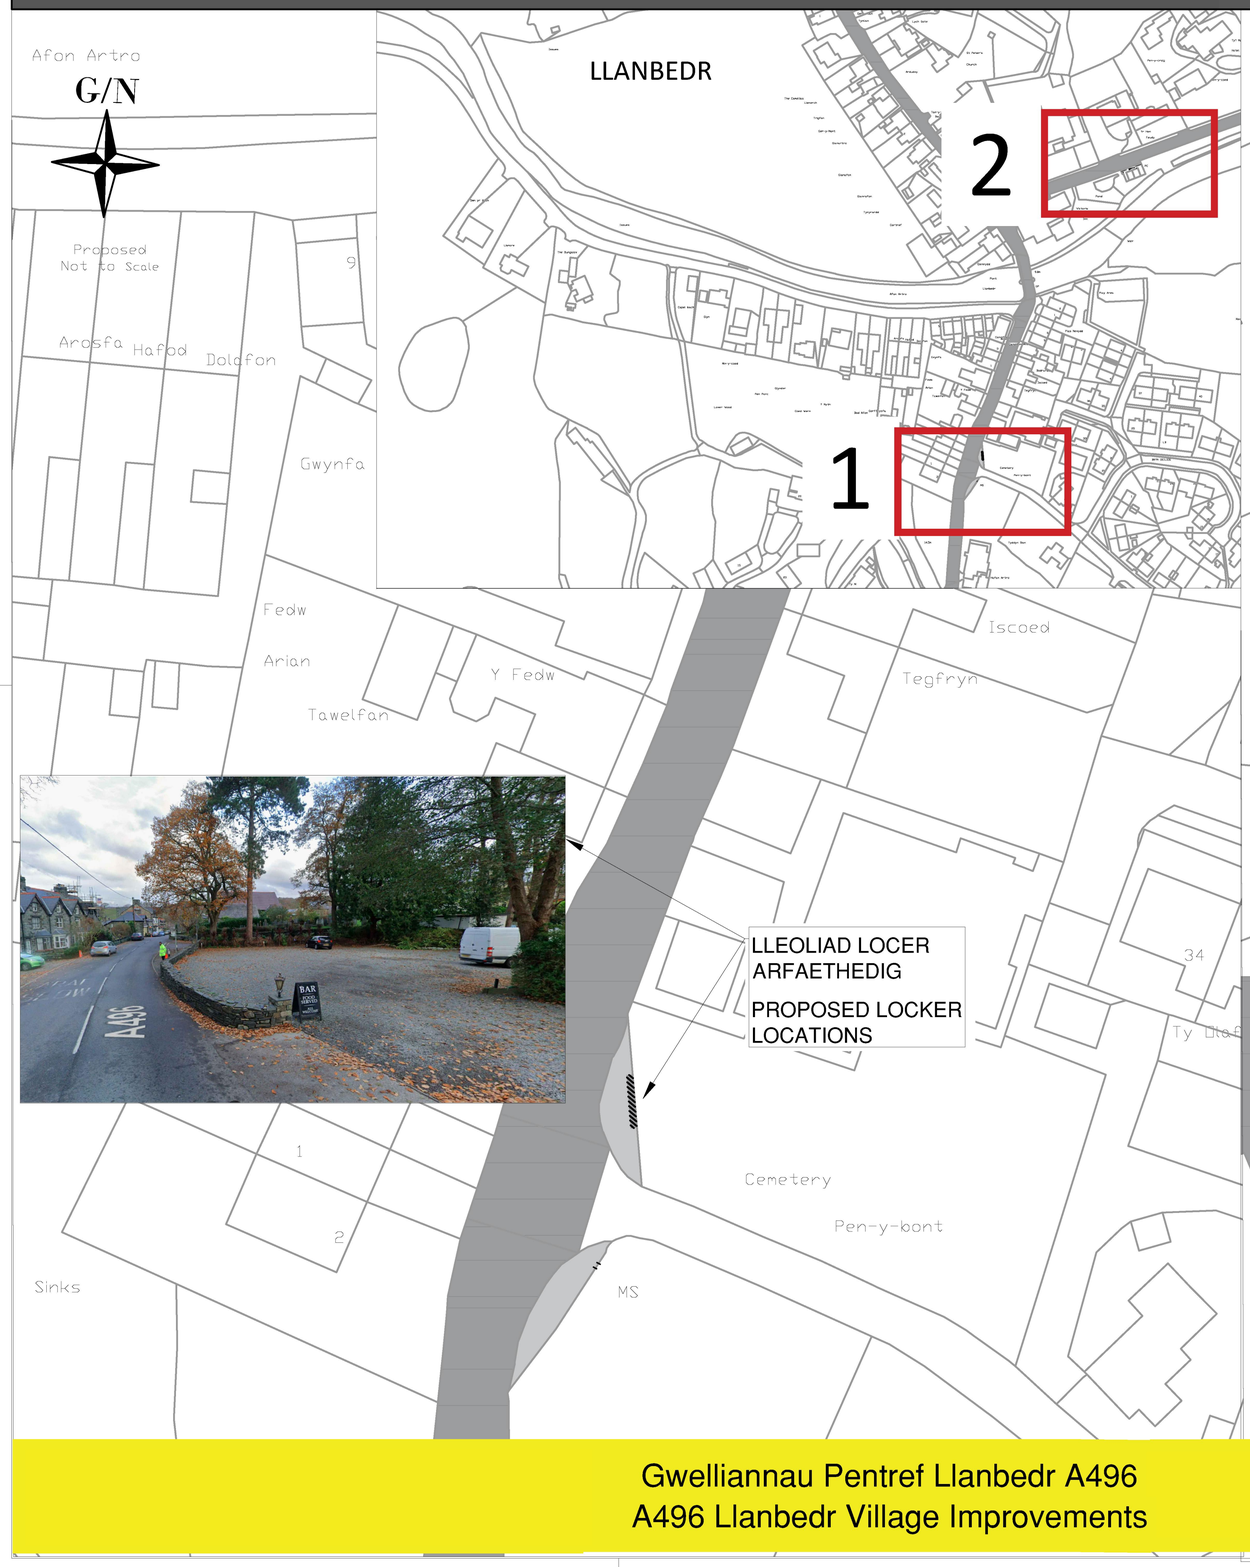

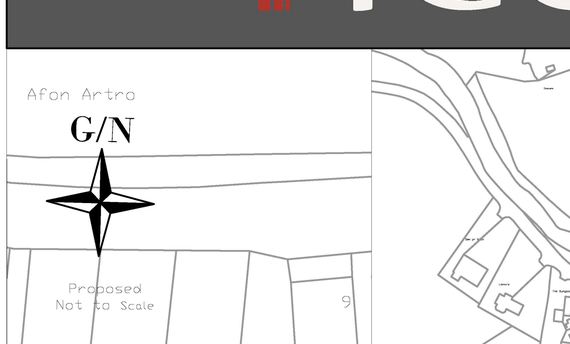



ENGHRAIFFT O LOCERI DANFONIAD DIOGEL
EXAMPLE OF SECURE DELIVERY LOCKERS

Gwelliannau Pentref Llanbedr A496
A496 Llanbedr Village Improvements

Sectiwn 6
Section 6

17/03/2025 15:20:37 C:\USERS\NA4867\ONEDRIVE - CYNGOR GWYNEDD\LLANBEDR\LLANBEDR LOCKER LOCATION.DWG

Ymgynghoriaeth **GWYNEDD** Consultancy

YGC

Gweilliannau Trafnidiaeth Llanbedr - WelTAG Dau
Llanbedr Transport Improvements - WelTAG Two

Gweithio gyda / Working with:

Cyngor Gwynedd · WSP · Llywodraeth Cymru Welsh Government

G/N

Arfaethedig ddim i raddfa
Proposed not to scale


A496 TUAG AT HARLECH
A496 TOWARDS HARLECH

Arwydd gwybodaeth lleol yw osod yn cynnwys manylion amseroedd llanw. Real time information board to be installed including tide times.



Amserlen Bws electronic yw osod ochr fewn i'r llloches. Real time information board to be installed within bus shelter.

Llloches feiciau a loceri dosbarthu diogel. Cycle shelter & secure delivery lockers.

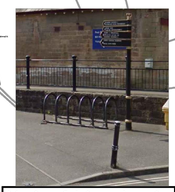

Llloches feiciau a loceri dosbarthu diogel. Cycle shelter & secure delivery lockers.

Llloches feiciau a loceri dosbarthu diogel. Cycle shelter & secure delivery lockers.

FFORDD SIROL DOSBARTH 3 TUAG AT MACHYNLLETH
CLASS 3 COUNTY ROAD TOWARDS SHELL ISLAND

Gwella arwyddion i ac o'r orsaf reilffordd. Improve signs to and from railway station.

AFON ARTRO
RIVER

PONT
AFON ARTRO
BRIDGE


FFORDD SIROL DOSBARTH 3 TUAG AT YSGOL GYNRADD LLANBEDR
CLASS 3 COUNTY ROAD TOWARDS LLANBEDR PRIMARY SCHOOL

Enghraifft o Byrddau Gwybodaeth
Example of Information Boards



Gwella arwyddion i ac o'r orsaf reilffordd. Improve signs to and from railway station.

Amserlen Bws electronic iw osod ochr fewn i'r llloches. Real time information board to be installed within bus shelter.

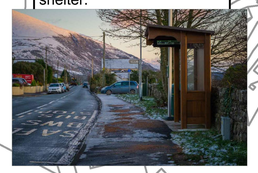

Gwella'r llwybrau cerdded a beicio presennol o fewn pentref Llanbedr drwy wella arwynebau, gosod palmant synhwyraidd, a/neu ledio llwybrau troed lle bo modd.
Improve the current walking and cycling routes within Llanbedr village through improved surfaces, tactile paving, and/or widened footways where possible.



Llloches feiciau a loceri dosbarthu diogel. Cycle shelter & secure delivery lockers.



Gallwn adio stondin cynnal a chadw beiciau gyda'r llochesi. Cycle maintenance could be added to the cycle shelter

A496 TUAG AT ABERMAW
A496 TOWARDS BARMOUTH

CYNGOR

Gwelliannau Pentref Llanbedr A496 Gwelliannau Diogelwch (Cynllun Trosolwg)
A496 Llanbedr Village Improvements Safety Improvements (Overview Plan)

C:\USERS\94467\ONEDRIVE - CYNGOR GWYNEDD\12151\CDP - COMPUTER DESIGN PROGRAMS\AUTOCAD\FIGURATH DOMINIC\OVERVIEW PLAN OPTION 2.3.DWG
31/01/2020 14:42:36